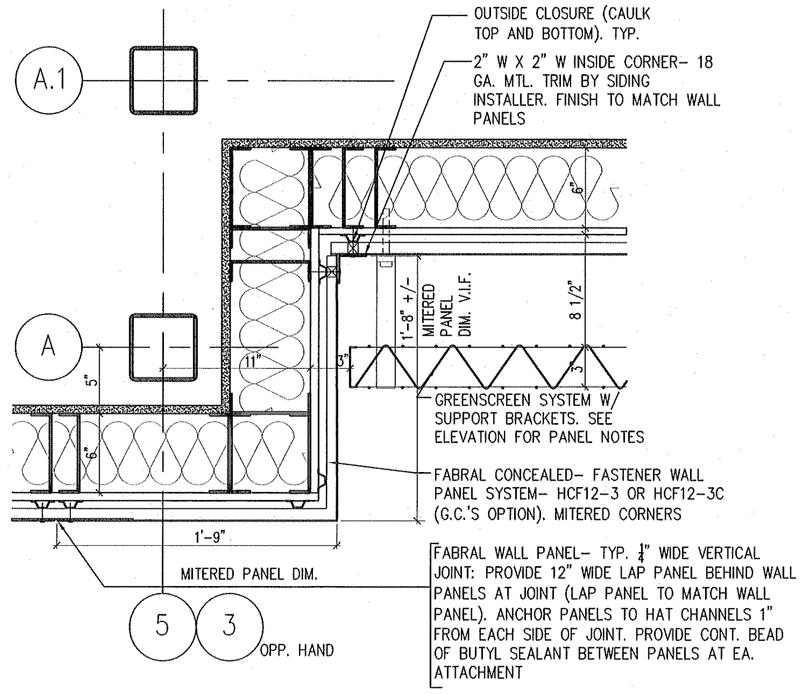

10 PLAN DETAIL- GREENSCREEN @ UPPER FASCIA

SCALE: 1 1/2"=1'-0"

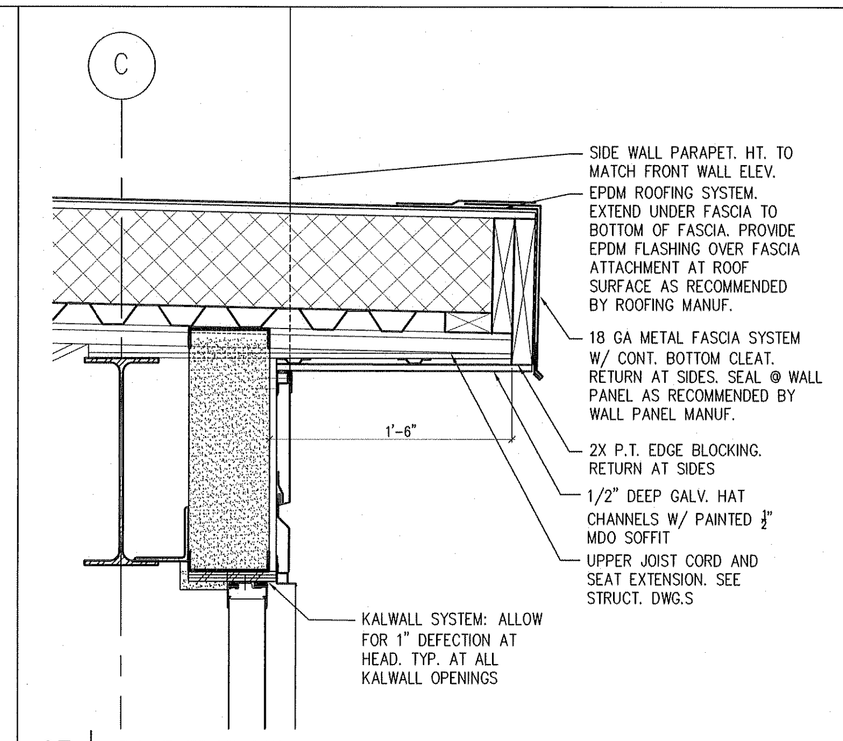

07 ROOF EDGE DETAIL

SCALE: 1"=1'-0"

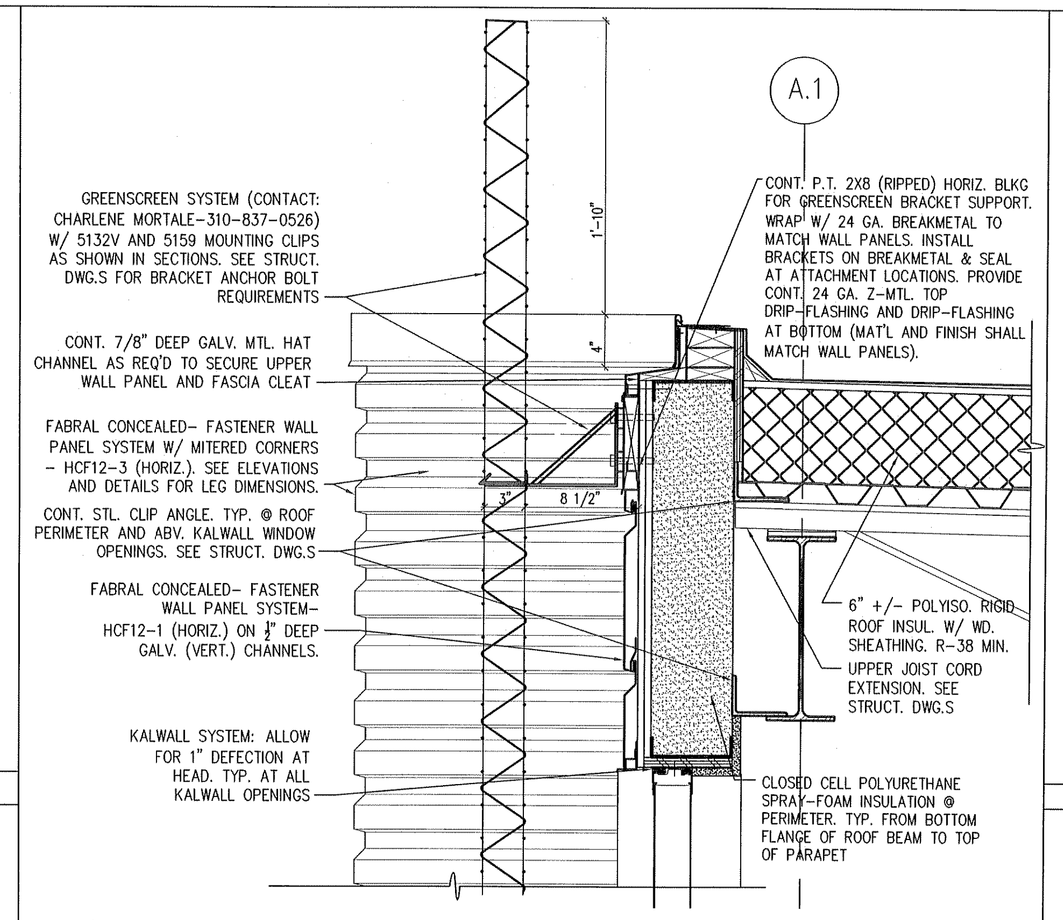

04 GREENSCREEN & FASCIA DETAIL @ KALWALL HEAD DETAIL

SCALE: 1 1/2"=1'-0"

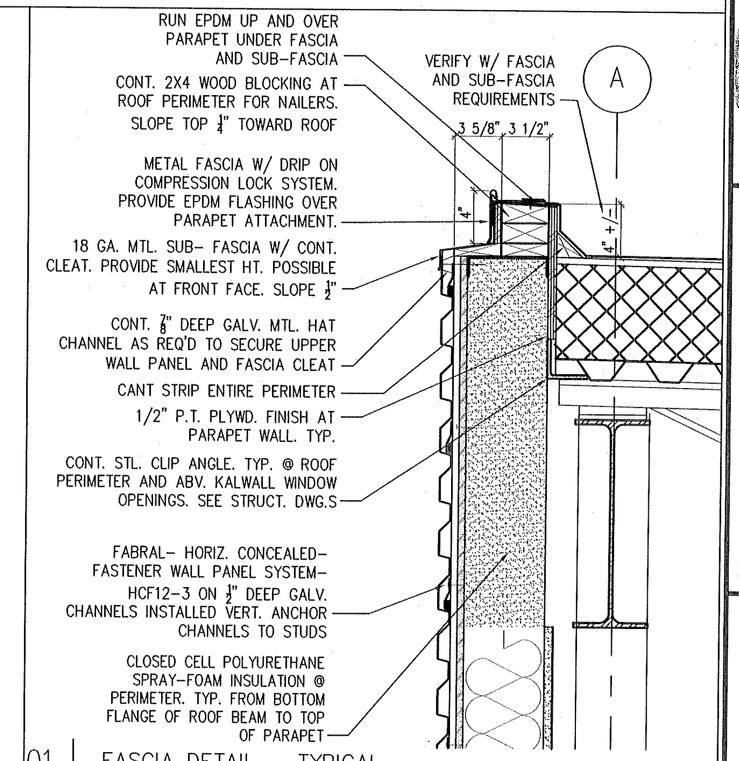

01 FASCIA DETAIL - TYPICAL

SCALE: 1 1/2"=1'-0"

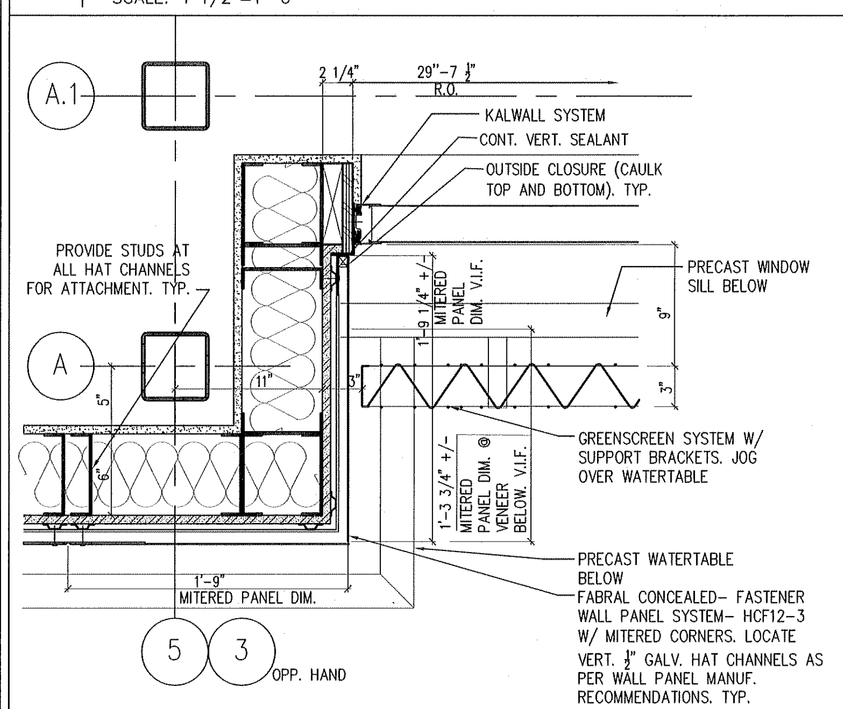

11 PLAN DETAIL- GREENSCREEN @ METAL SIDING & KALWALL

SCALE: 1 1/2"=1'-0"

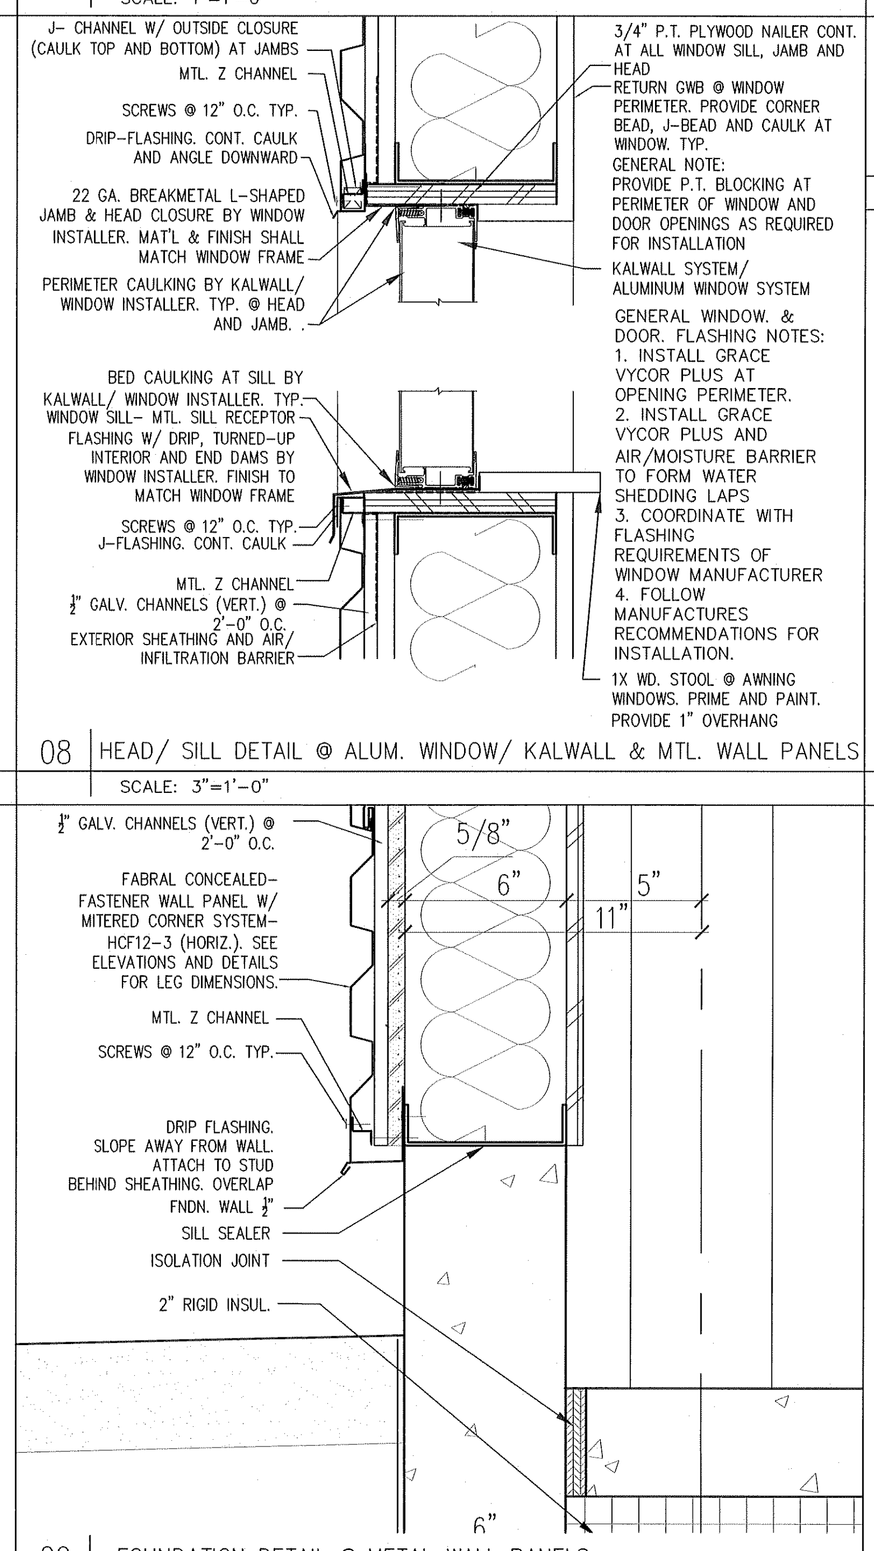

08 HEAD/ SILL DETAIL @ ALUM. WINDOW/ KALWALL & MTL. WALL PANELS

SCALE: 3"=1'-0"

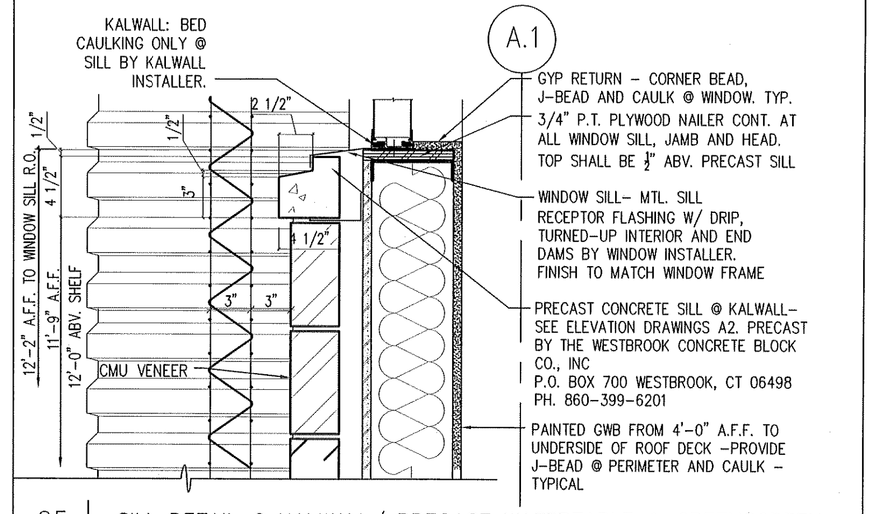

05 SILL DETAIL @ KALWALL/ PRECAST WATERTABLE & GREENSCREEN

SCALE: 1 1/2"=1'-0"

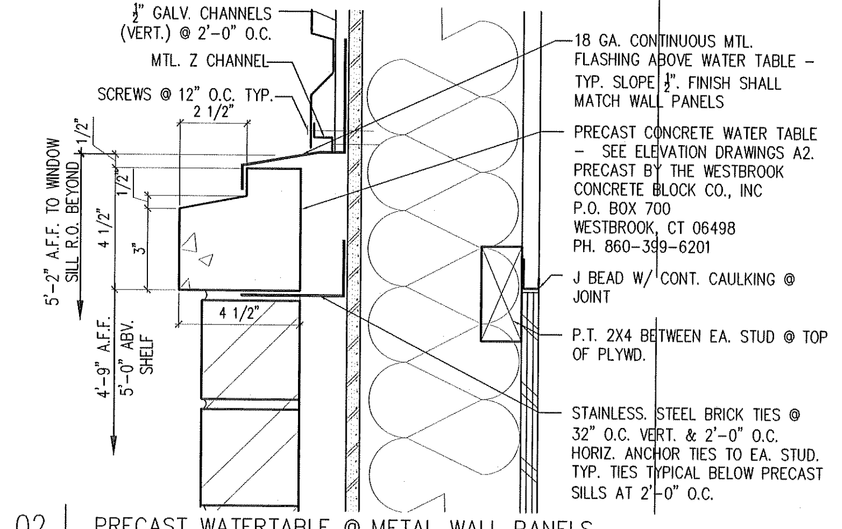

02 PRECAST WATERTABLE @ METAL WALL PANELS

SCALE: 3"=1'-0"

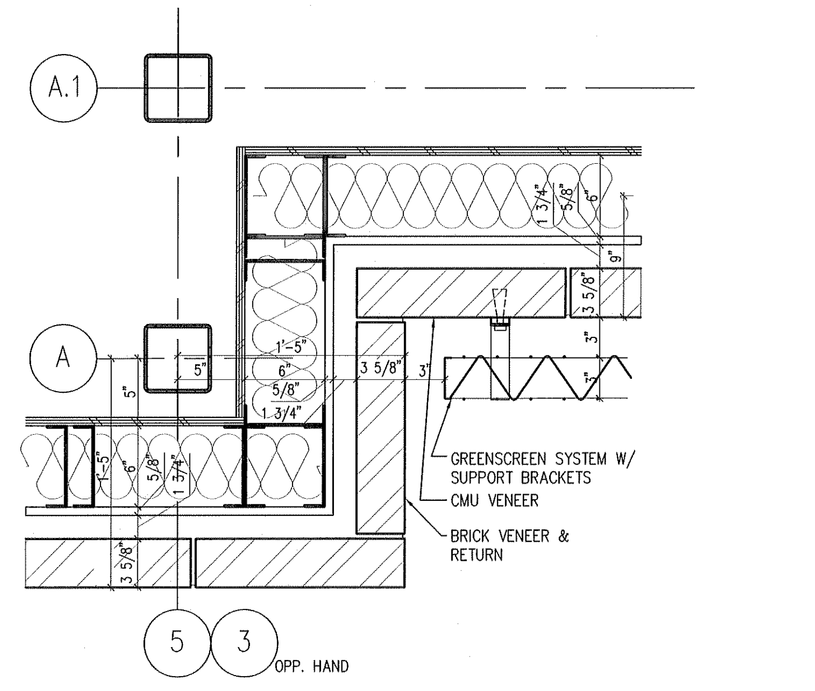

12 PLAN DETAIL- GREENSCREEN & MASONRY VENEERS

SCALE: 1 1/2"=1'-0"

09 FOUNDATION DETAIL @ METAL WALL PANELS

SCALE: 3"=1'-0"

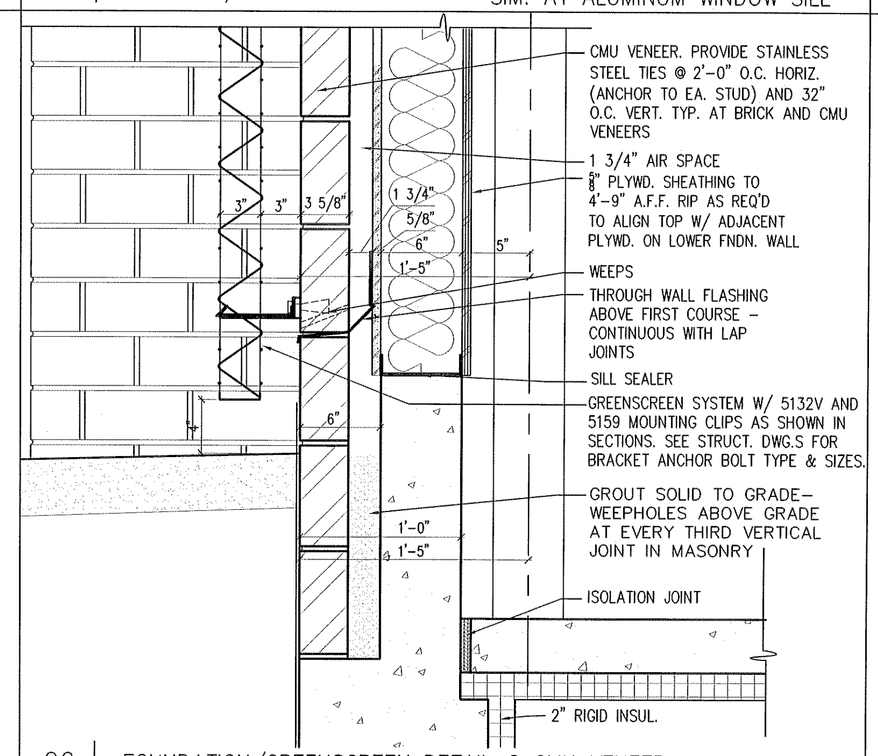

06 FOUNDATION/GREENSCREEN DETAIL @ CMU VENEER

SCALE: 1 1/2"=1'-0"

SIM. AT ALUMINUM WINDOW SILL

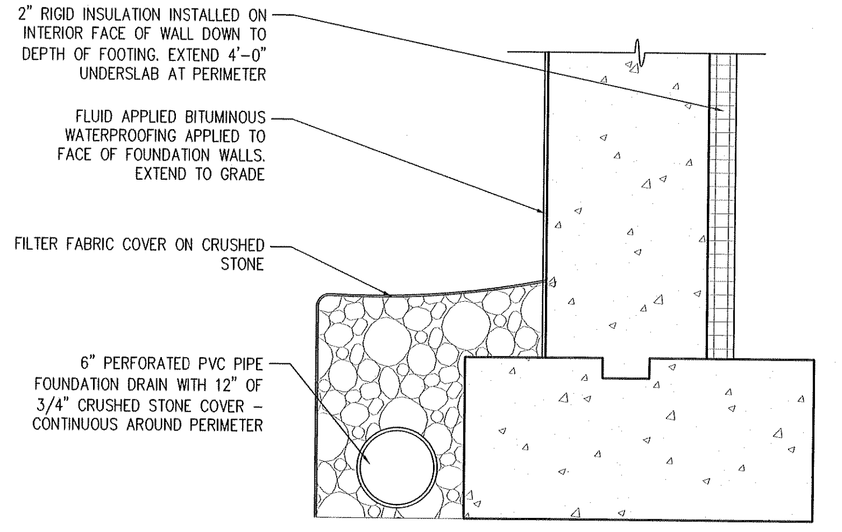

03 FOUNDATION FOOTING DETAI

SCALE: 1 1/2"=1'-0"

DAVID LLOYD No. 936 REGISTERED ARCHITECT STATE OF MAINE

OWNER: PROPSYS, INC. 55 LISBON STREET SUITE 2400 LEWISTON, MAINE 04240

ARCHETYPE, P.A. ARCHITECTS 48 Union Wharf Portland, Maine 04101 (207) 772-6022 Fax (207) 772-4056

Project: 501 DANFORTH STREET PORTLAND, MAINE

Revisions: 3/24/10- PRELIM. PRICING SET; 4/27/10- BID DOCUMENT SET

Scale: AS NOTED

Date: APRIL 27, 2010

DETAILS

A3