GENERAL CEILING CONSTRUCTION NOTES:

1. CEILING HEIGHT: 9'-0" A.F.F. UNLESS NOTED OTHERWISE
   SOFFIT ABOVE WALL CABINETS: 7'-0" A.F.F. UNLESS NOTED OTHERWISE
2. BULKHEADS @ 7'-0" A.F.F. UNLESS NOTED OTHERWISE

CEILING SYMBOL LEGEND

- 2'X4' RECESSED LIGHT FIXTURE
- 2'X2' RECESSED LIGHT FIXTURE
- RECESSED DOWNLIGHT
- WALL WASHER
- PENDANT LIGHT
- DIRECTIONAL LIGHT
- SCONCE LIGHT
- LINEAR DIFFUSER
- (S) SPEAKER
- EXHAUST FAN
- 2"X2" MECH. SUPPLY REGISTER
- 2"X2" MECH. RETURN REGISTER
- A.P. ACCESS PANEL
- (SD) SMOKE DETECTOR
- X'-X" CEILING HEIGHT
- 1" X 4" CEILING MOUNTED
- 1" X 4" SUSPENDED FIXTURE
- EXIT SIGN (ILLUMINATED)
- GWB CEILING OR SOFFIT
- ACP GRID

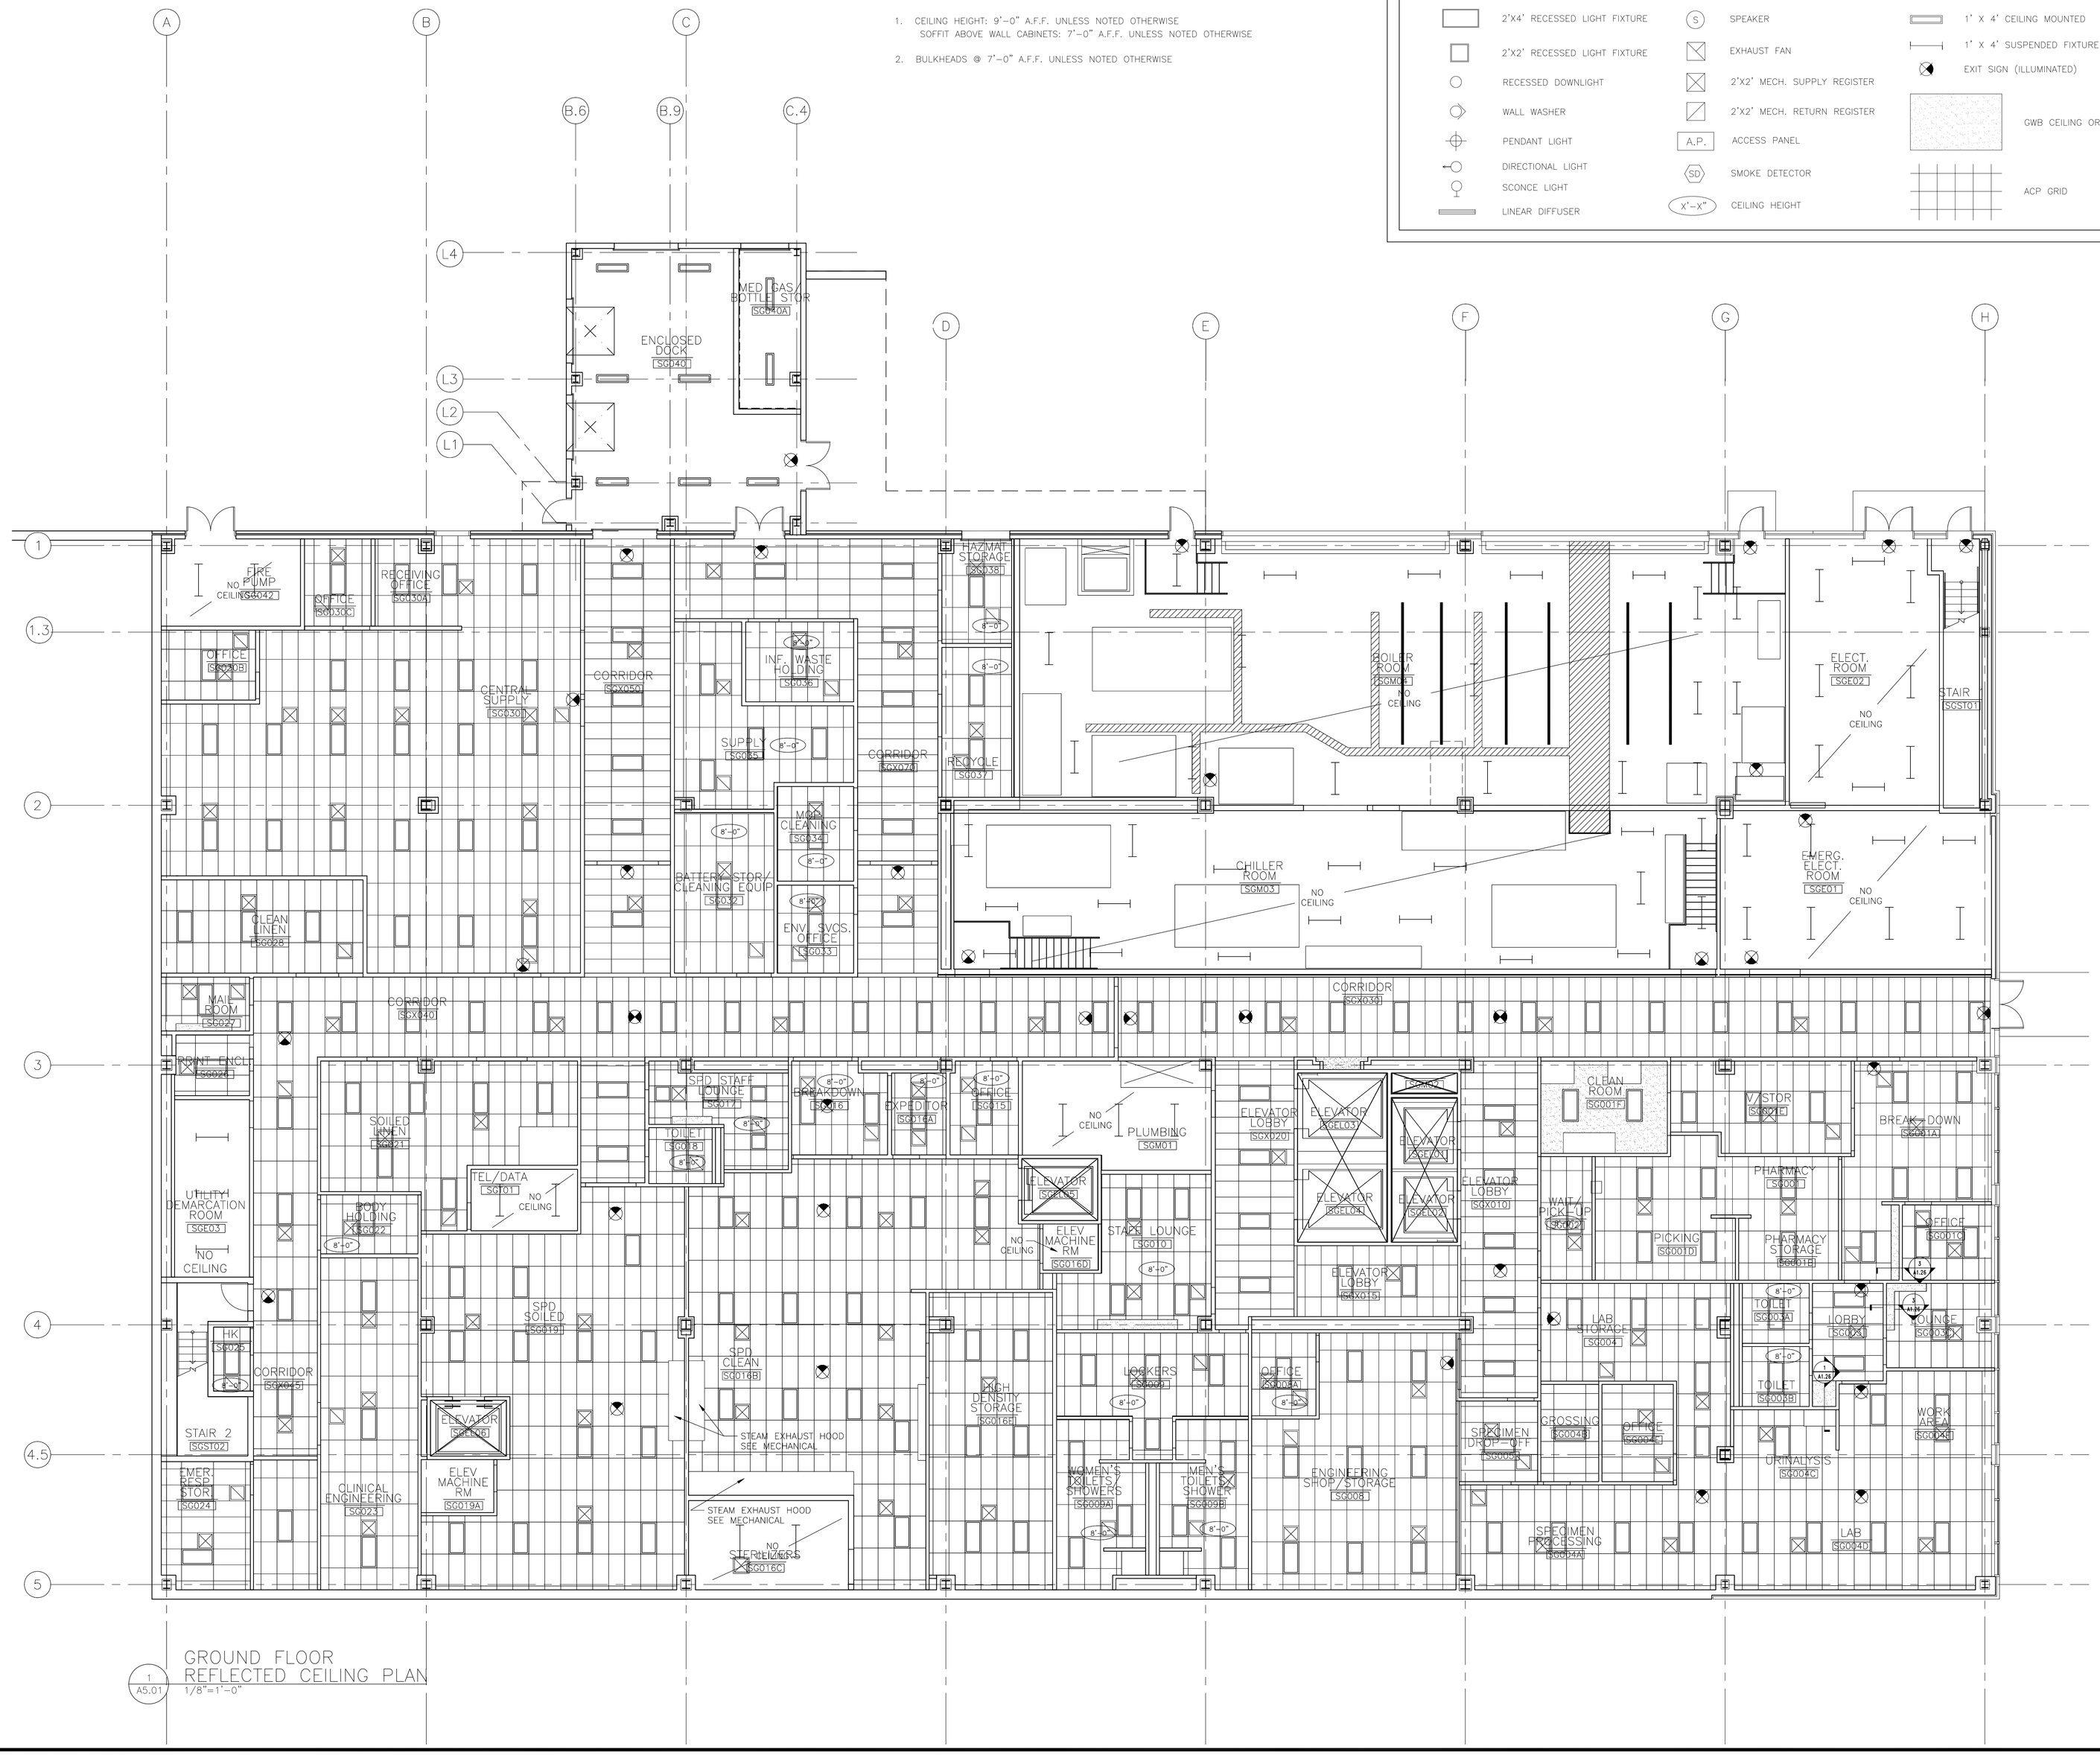

1 A5.01 GROUND FLOOR REFLECTED CEILING PLAN
1/8"=1'-0"

Revisions

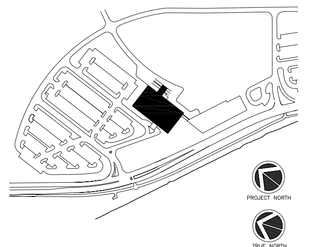

Consultant

CIVIL ENGINEER
DeLuca-Hoffman Associates, Inc.
778 Main Street, Suite 8
South Portland, ME 04106
Phone: (207) 775-1121
Fax:(207) 879-0896

Consultant

ASSOCIATE ARCHITECT/STRUCTURAL ENGINEER
SMRT
144 Fore Street P.O. Box 618
Portland, Maine 04104
Phone: (207) 772-3846
Fax: (207) 772-1070

Consultant

MECHANICAL/ELECTRICAL ENGINEER
Bard, Rao + Athanas Consulting Engineers, LLC
The Arsenal on the Charles
311 Arsenal Street
Watertown, MA 02472-5789
Phone: 617.254.0016
Fax: 617.924.9339

Consultant

EQUIPMENT PLANNING
Gene Burton & Associates
1893 General George Patton Drive
Franklin, Tennessee 37067
Phone: (615) 376-3100
Fax:(615) 376-3114

Consultant

CONSTRUCTION MANAGER
Gilbane Building Company
7 Jackson Walkway
Providence, Rhode Island 02903
Phone: (401) 456-5905
Fax: (401) 456-5516

Consultant

FOOD SERVICE
Inman Foodservice, LLC
1808 West End Ave, Suite 1400
Nashville, TN 37203
Phone: (615) 321-5591
Fax: (615) 321-5689

It is the responsibility of the Construction Manager/General Contractor and all Sub-Contractors to verify all dimensions and accept conditions of prior work by related trades before proceeding with any work.

Date
11/10/06 FINAL – ISSUE FOR BID

Drawn By
MAF/JJL/CLB/CLJ

Scale
AS NOTED

Francis

Cauffman

Foley

Hoffmann

Francis Cauffman
Foley Hoffmann
Architects Ltd.

2120 Arch Street
Philadelphia, PA 19103
215-568-8250

Project Title

Mercy Health Care System of Maine

FORE RIVER SHORT STAY HOSPITAL

MERCY

Project Number
F05-4898

Drawing Title and Number
Ground Floor Reflected Ceiling Plan

A5.00