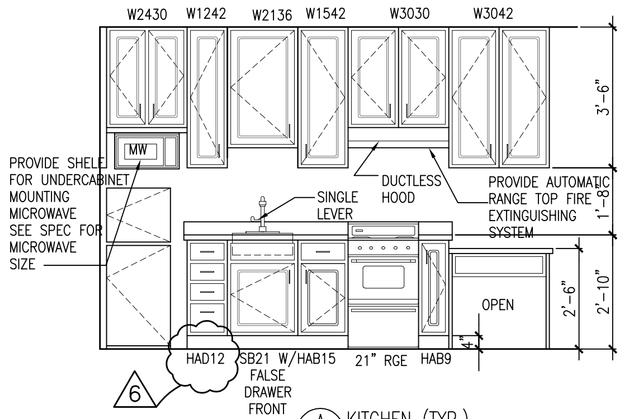

A A4.1 KITCHEN (TYP.)
SCALE: 3/8" = 1'-0"

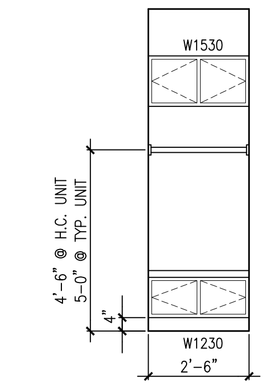

B A4.1 STORAGE
SCALE: 3/8" = 1'-0"

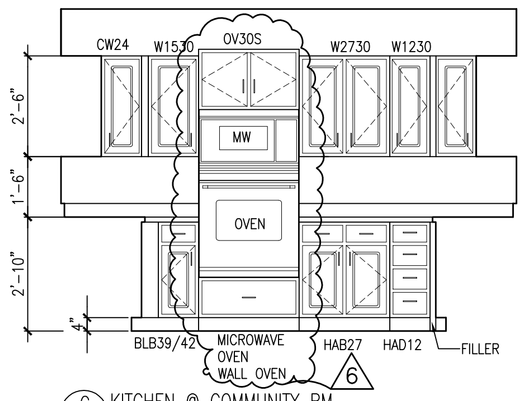

C A4.1 KITCHEN @ COMMUNITY RM
SCALE: 3/8" = 1'-0"

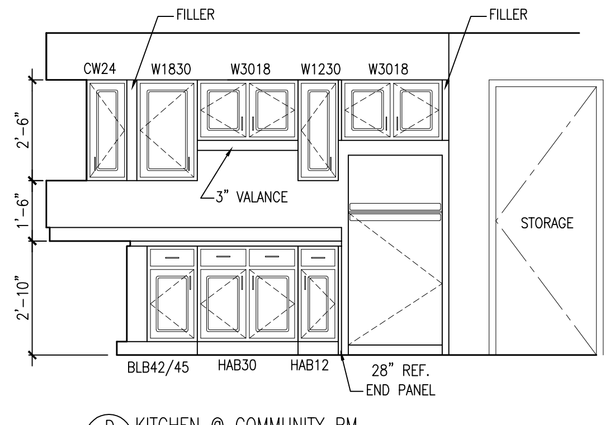

D A4.1 KITCHEN @ COMMUNITY RM
SCALE: 3/8" = 1'-0"

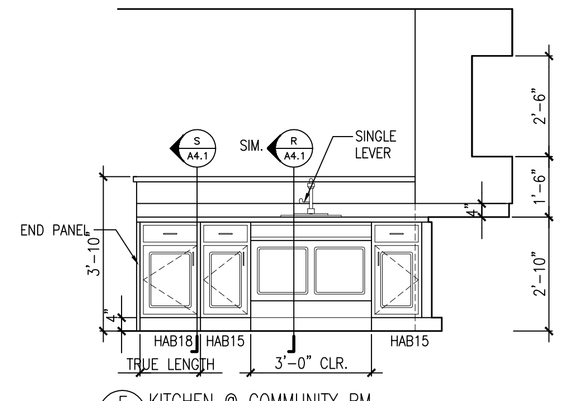

F A4.1 KITCHEN @ COMMUNITY RM
SCALE: 3/8" = 1'-0"

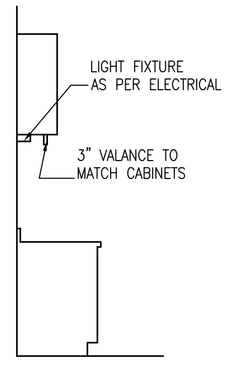

F A4.1 SECTION DETAIL @ CABINET LIGHTING AND VALANCE
SCALE: 3/8" = 1'-0"

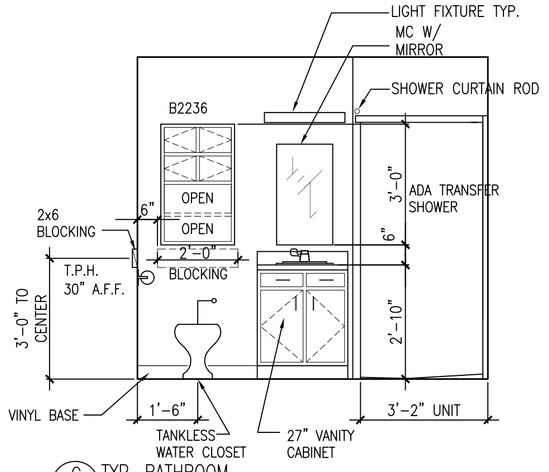

G A4.1 TYP. BATHROOM
SCALE: 3/8" = 1'-0"

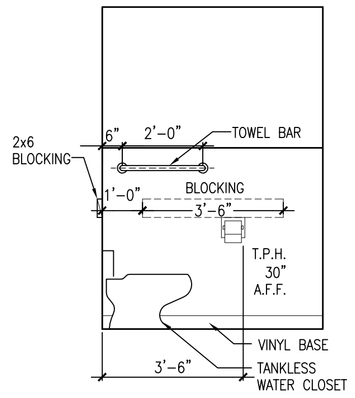

H A4.1 TYP. BATHROOM
SCALE: 3/8" = 1'-0"

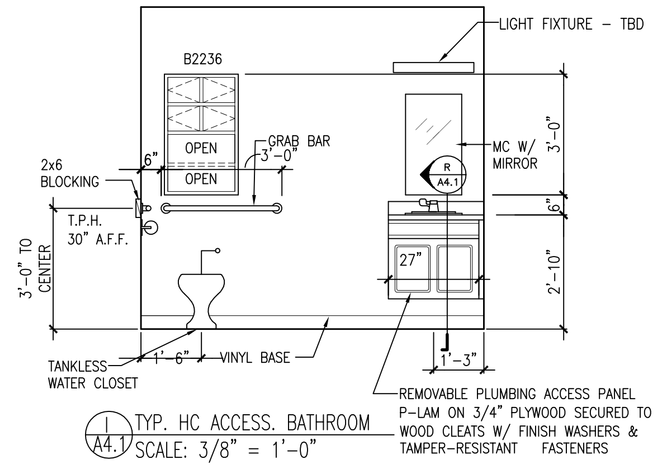

I A4.1 TYP. HC ACCESS. BATHROOM
SCALE: 3/8" = 1'-0"

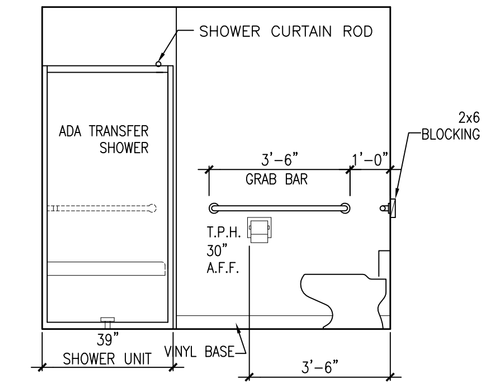

J A4.1 TYP. HC ACCESS. BATHROOM
SCALE: 3/8" = 1'-0"

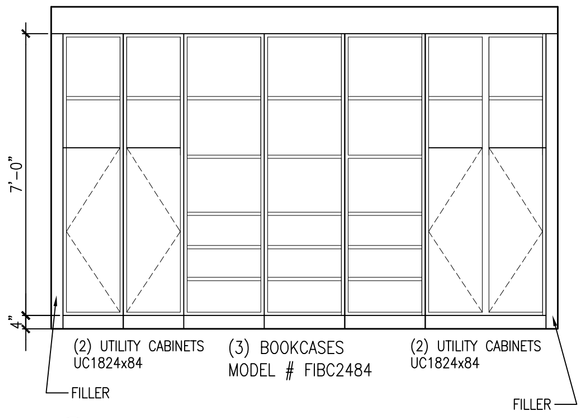

K A4.1 STORAGE @ COMMUNITY RM
SCALE: 3/8" = 1'-0"

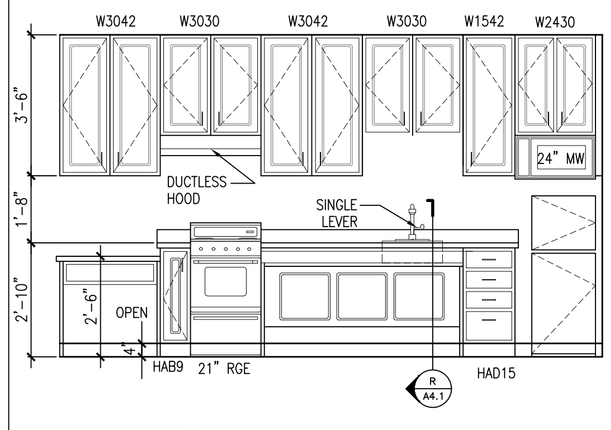

L A4.1 H.C. KITCHEN
SCALE: 3/8" = 1'-0"

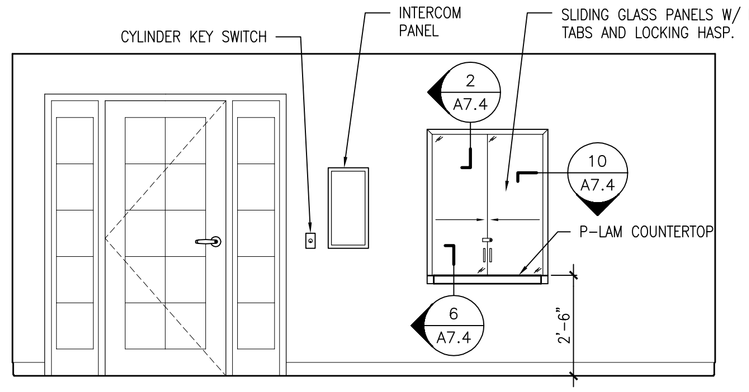

M A4.1 FRONT VESTIBULE ELEVATION
SCALE: 3/8" = 1'-0"

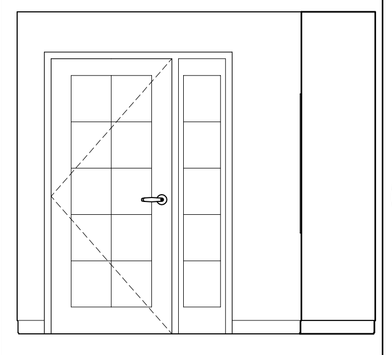

N A4.1 FRONT VESTIBULE ELEVATION
SCALE: 3/8" = 1'-0"

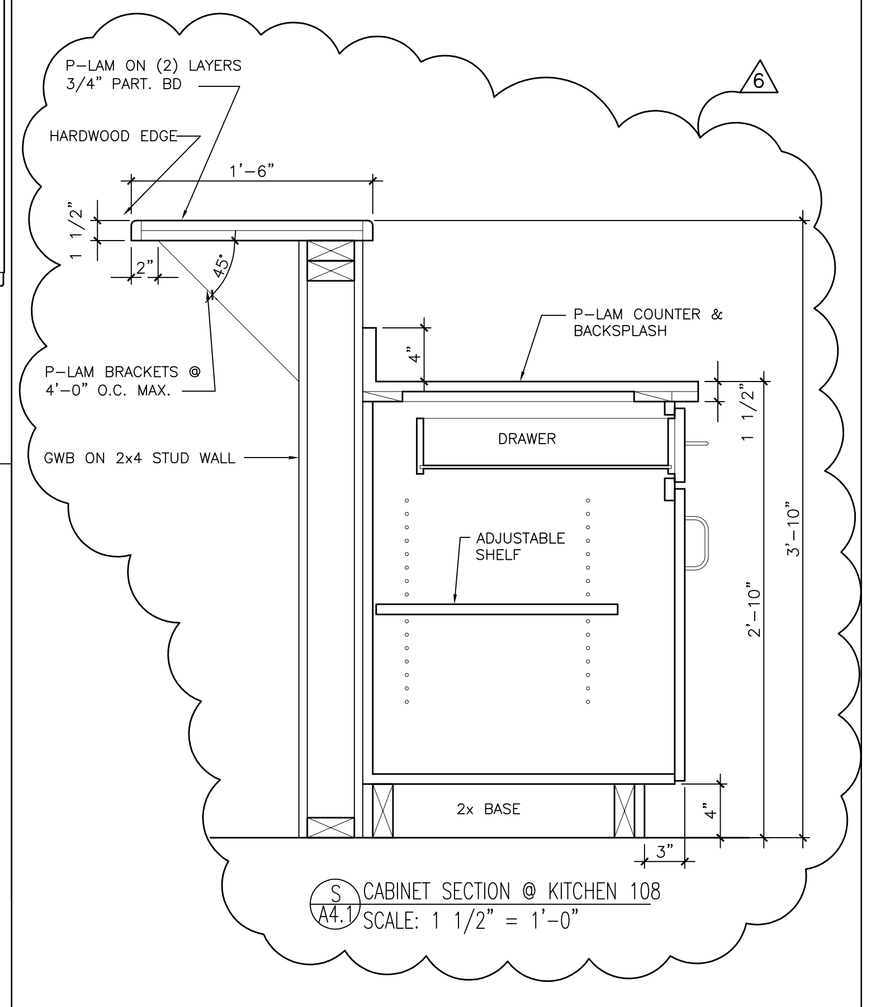

S A4.1 CABINET SECTION @ KITCHEN 108
SCALE: 1 1/2" = 1'-0"

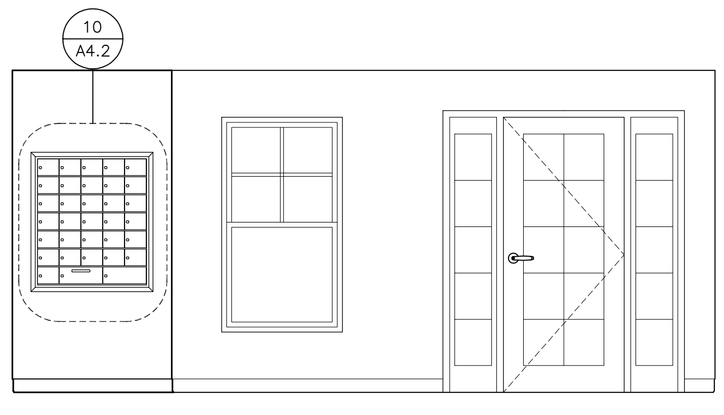

O A4.1 FRONT VESTIBULE ELEVATION
SCALE: 3/8" = 1'-0"

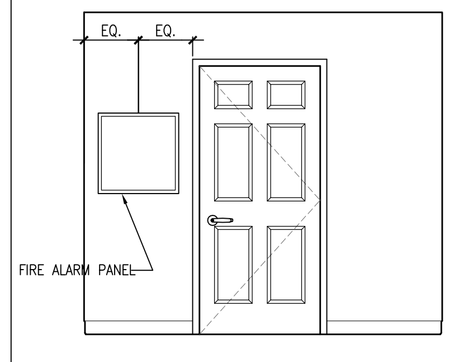

P A4.1 FRONT VESTIBULE ELEVATION
SCALE: 3/8" = 1'-0"

Q A4.1 FRONT VESTIBULE ELEVATION
SCALE: 3/8" = 1'-0"

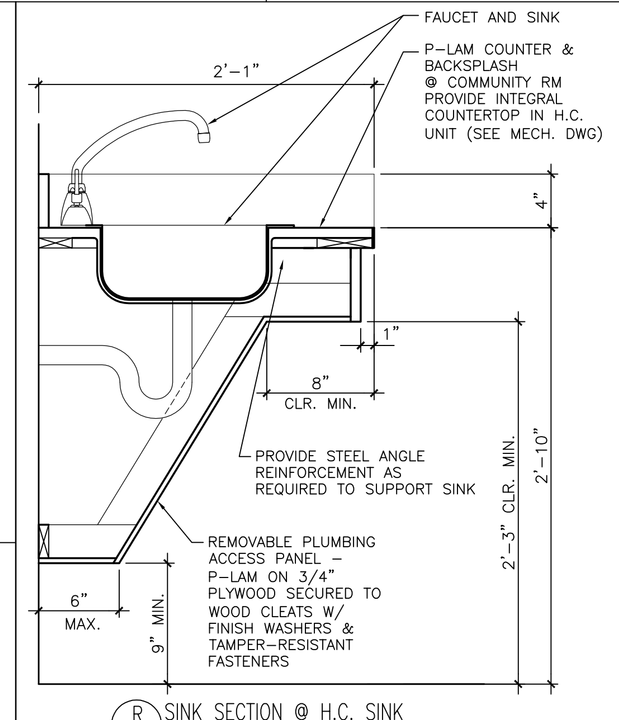

R A4.1 SINK SECTION @ H.C. SINK
SCALE: 1 1/2" = 1'-0"

CWS Architects

Architecture
Space Planning
Value Design

434 Cumberland Avenue
Portland, ME 04101
Phone: (207)774-4441
Fax: (207)774-4016

www.CWSarch.com

Owner:
YC PORTLAND L.P.
C/O AVESTA
307 CUMBERLAND AVE.
PORTLAND, MAINE 04101
(207) 553-7777

Client:
YORK-CUMBERLAND
HOUSING DEVELOPMENT

LOGAN PLACE
PORTLAND, MAINE

Project No: 01.409 SRO

Drawing Title:
INTERIOR ELEVATIONS AND DETAILS

Scale: AS NOTED
Date: JANUARY 14, 2004
Revisions:
6 ADDENUM - 04/16/2004

Drawing Number:
A4.1