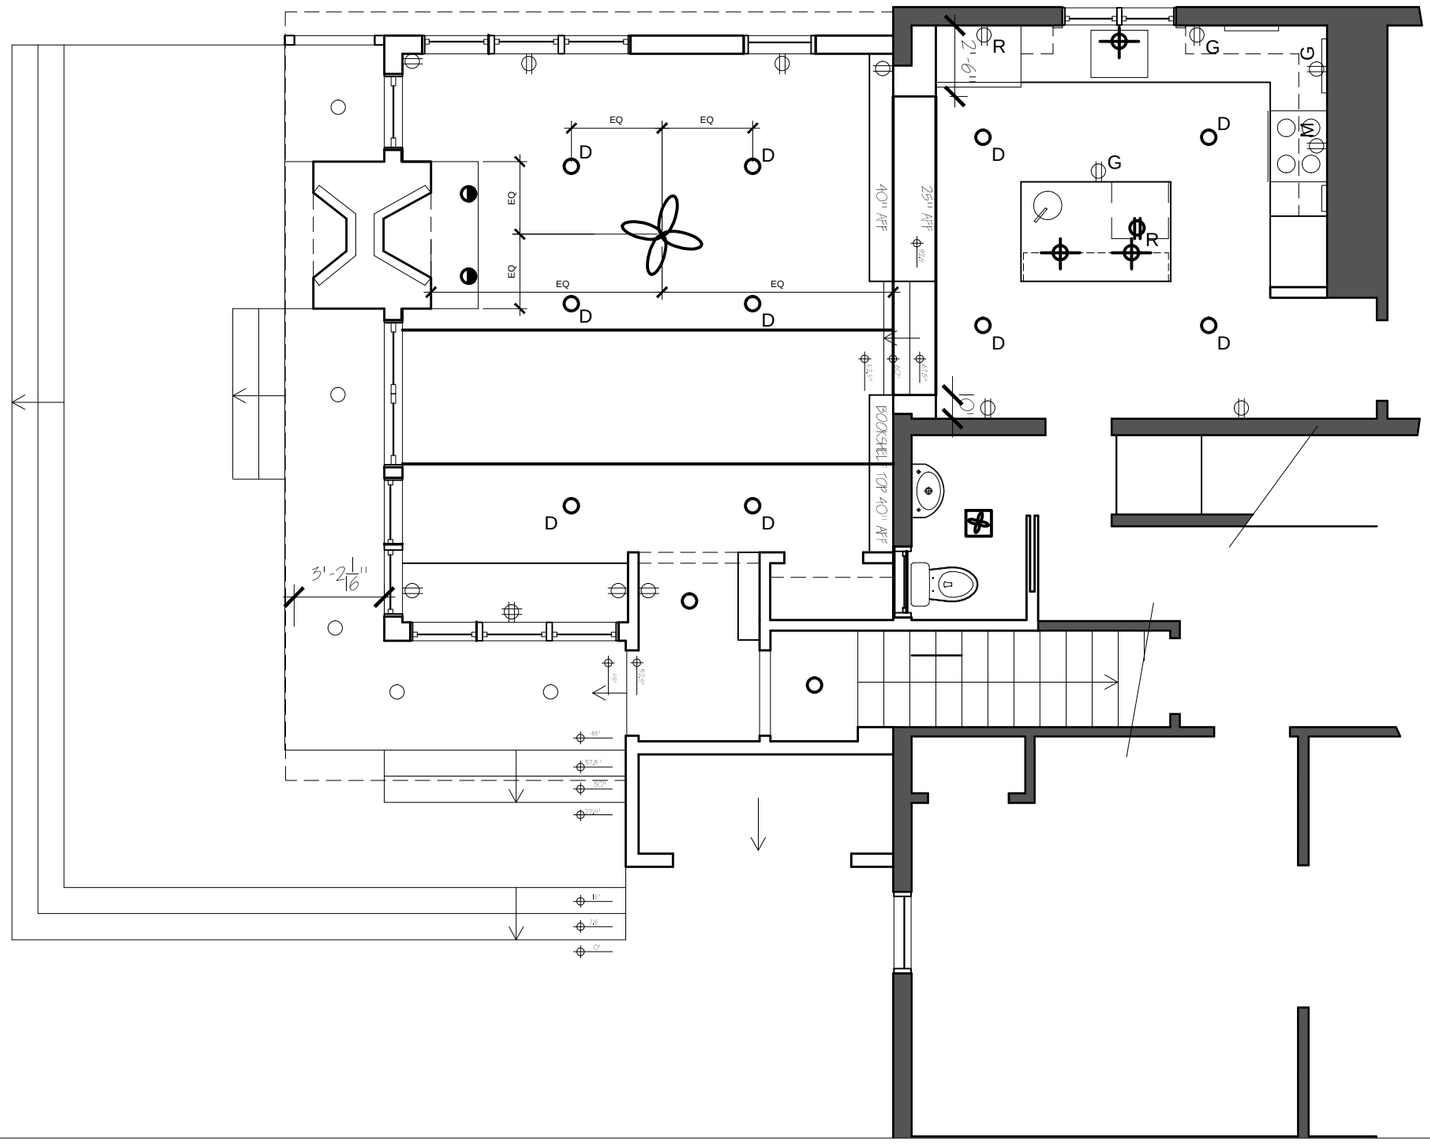

- UNDER CABINET LIGHT
- PENDANT LIGHT
- RECESSED ADJUSTABLE WALL WASHER
- 4" RECESSED LIGHT (D INDICATED IF DIMABLE)
- DUPLEX OUTLET
- QUAD OUTLET
- Φ_G GROUNDED OUTLET SURFACE MOUNTED ON UNDER SIDE OF WALL CABINET
- Φ_M MICROWAVE/EXAUST FAN
- Φ_R REFRIGERATOR
- CEILING FAN
- FAN

ELECTRICAL GENERAL NOTES:
1. ALL ELECTRICAL WORK TO FOLLOW APPLICABLE CODES.
2. VERIFY ALL SWITCH LOCATIONS FUNCTION AND FIXTURE SELECTIONS WITH OWNER.

1 FIRST REFLECTED CEILING PLAN
SCALE: 3/16" = 1'-0"

Linda Braley
44 Edwards St.
Portland, Maine 04102
lsbraley@yahoo.com
207.321.5060

DRAWING TITLE: FIRST FLOOR REFLECTED CEILING PLAN

PROJECT NAME: BOURQUE RESIDENCE
PORTLAND MAINE

THIS DRAWING IS THE PROPERTY OF LINDA BRALEY AND IS NOT TO BE COPIED OR REPRODUCED IN PART OR WHOLE. 2014 © LINDA BRALEY

DATE OF ISSUE
March 20, 2014
DESCRIPTION
CONCEPTUAL
SCALE
AS NOTED
PROJECT NUMBER
2013-0700

A-121