INC. IS NOT AN
EE THAT THIS GARAGE
, WILL GO OVER THESE
IAT THEY WANT THEM

Pressure Treated Plate
2x4 wall construction X 8' High. 16" o.c.
½ Plywood Sheathing 2x6 Rafters 4/12 pitch 2" X 6" - S 16" o.c
½" Plywood on Roof 3'0" X 6'6" Door
Vinyl Siding

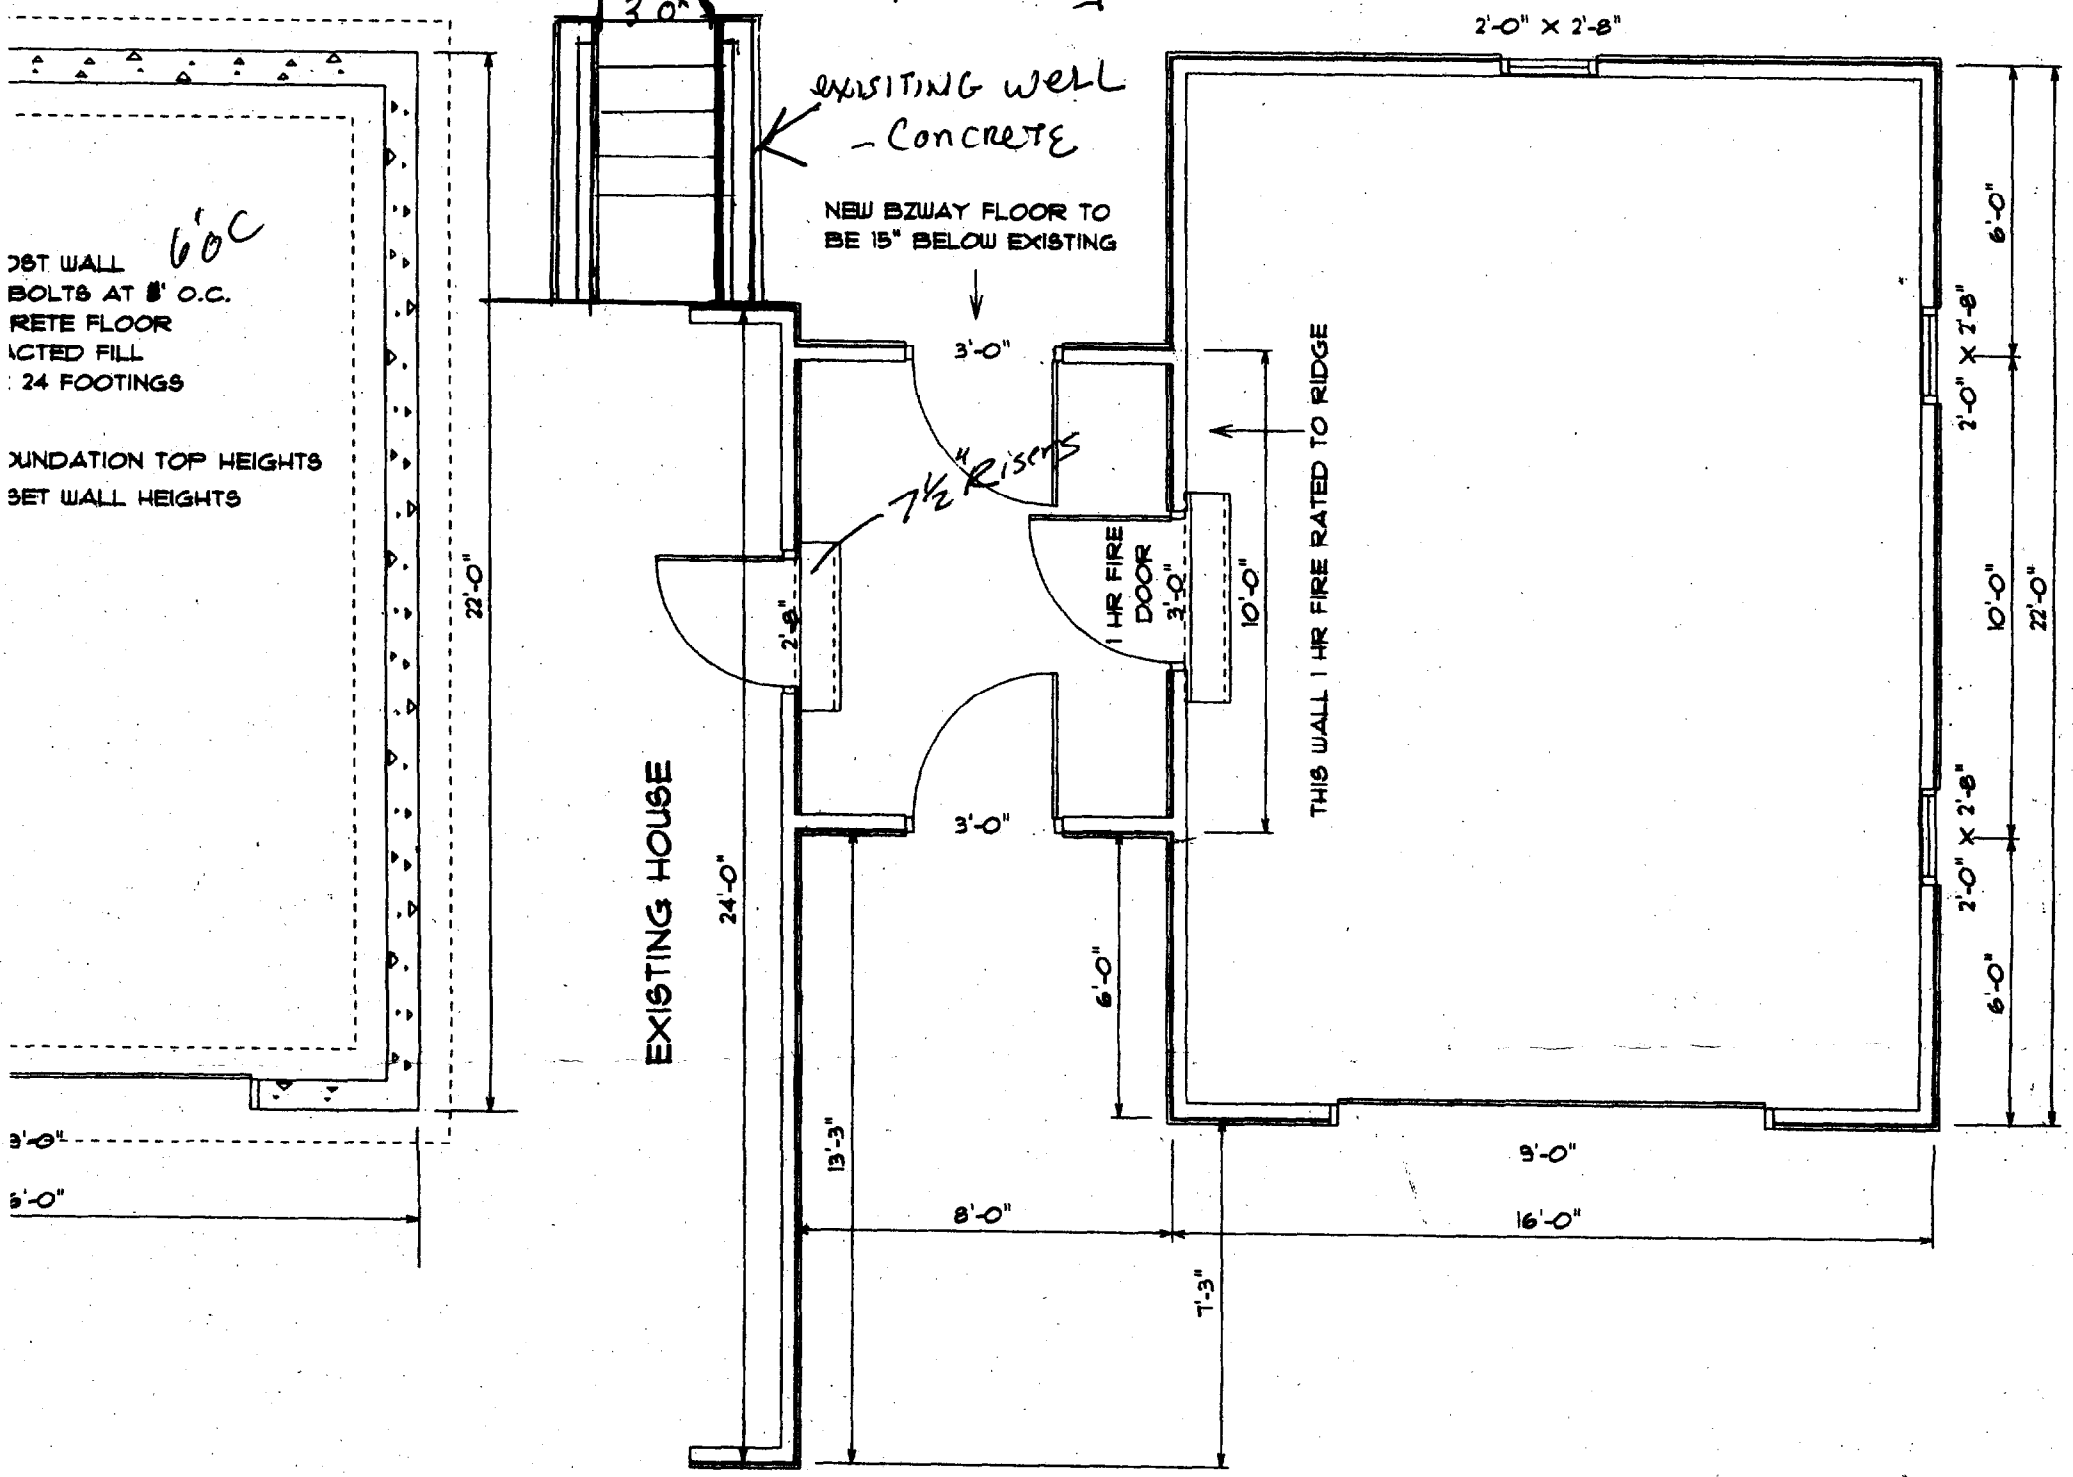

ELEVATION

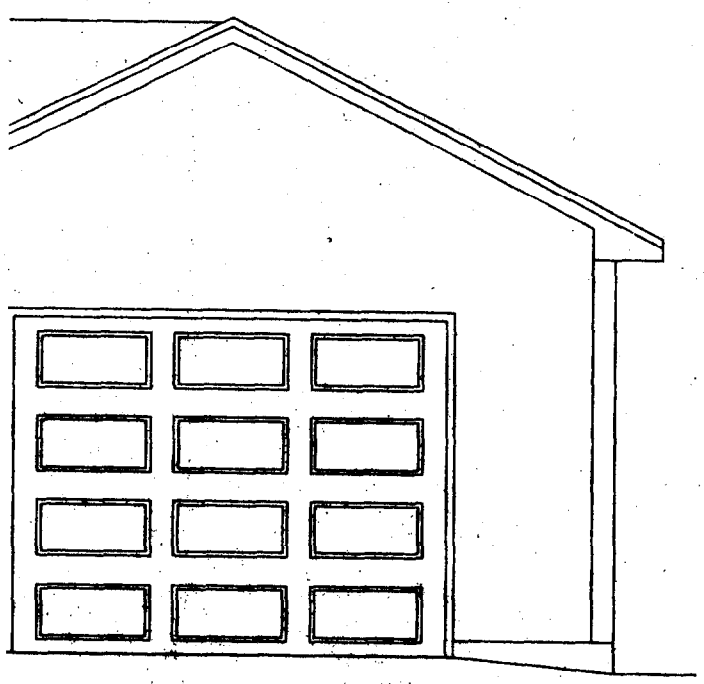
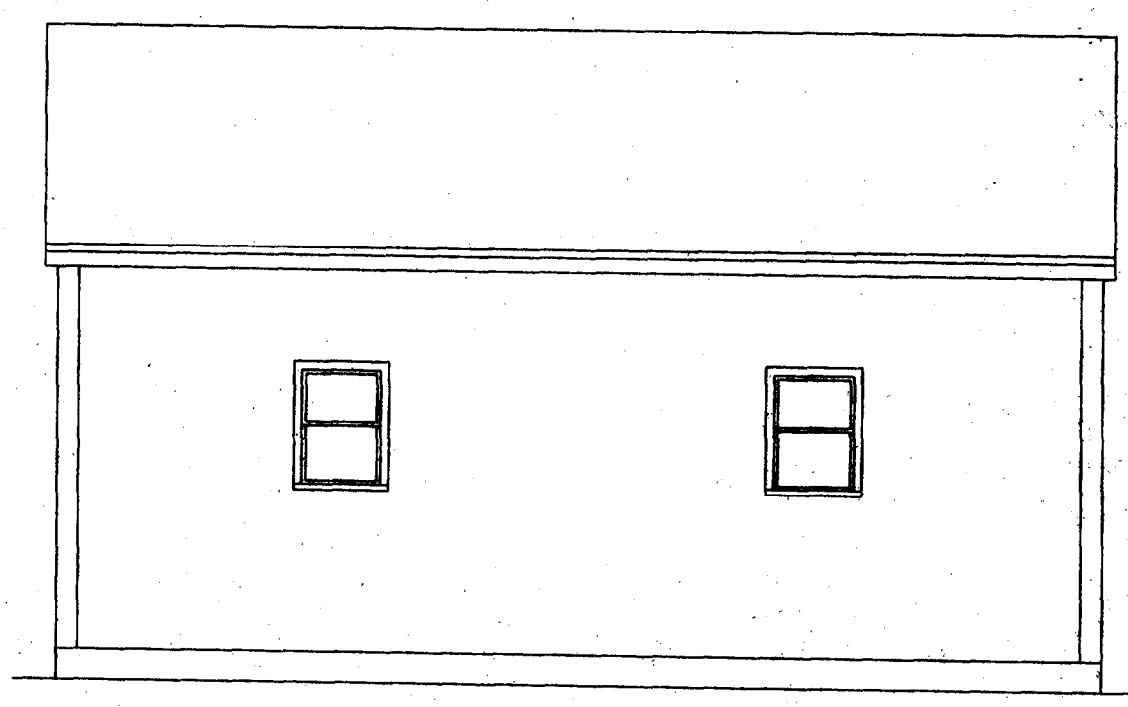
SIDE ELEVATION