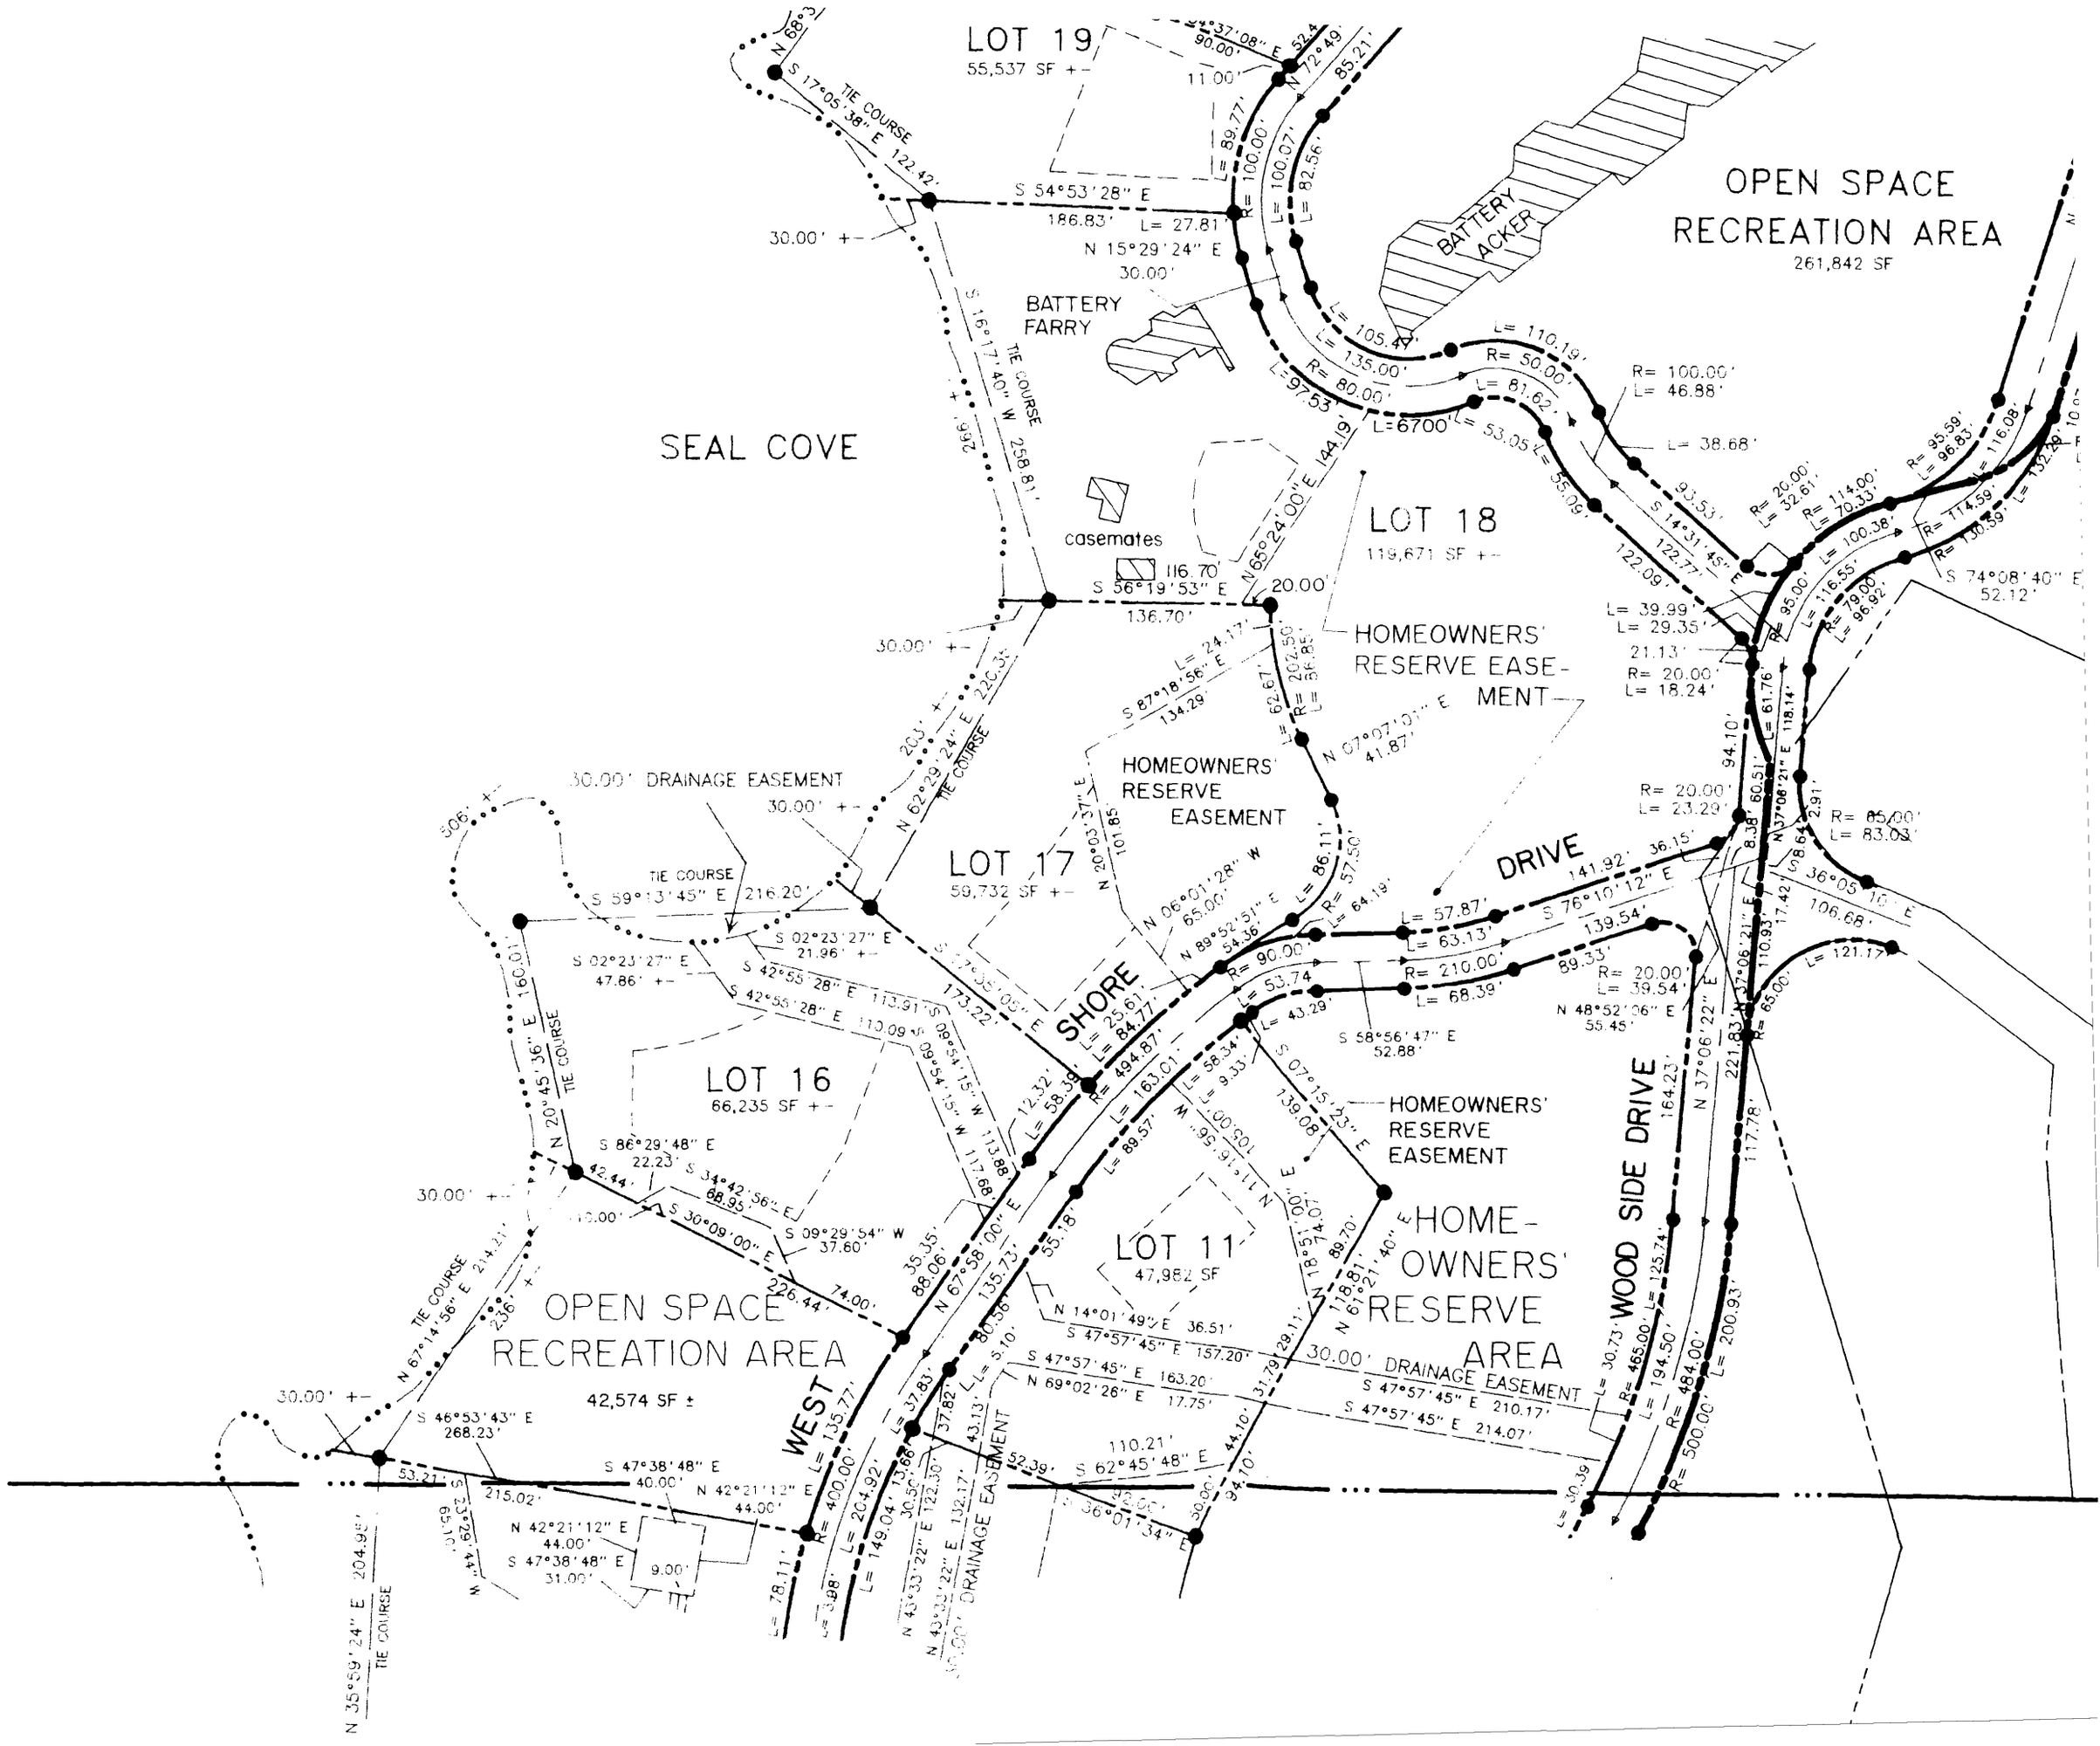
LOT 19
55,537 SF +-
OPEN SPACE
RECREATION AREA
261,842 SF
BATTERY ACKER
BATTERY FARRY
SEAL COVE
casemates
LOT 18
119,671 SF +-
HOMEOWNERS' RESERVE EASEMENT
HOMEOWNERS' RESERVE EASEMENT
30.00' DRAINAGE EASEMENT
LOT 17
59,732 SF +-
DRIVE
SHORE
LOT 16
66,235 SF +-
HOMEOWNERS' RESERVE EASEMENT
LOT 11
47,982 SF
HOME-OWNERS' RESERVE AREA
WOOD SIDE DRIVE
OPEN SPACE
RECREATION AREA
42,574 SF ±
WEST
30.00' DRAINAGE EASEMENT
DRAINAGE EASEMENT
TIE COURSE

Residence For Ed Gatta and Jon Va

Seal Cove Rd. Great Diamond Island, Main