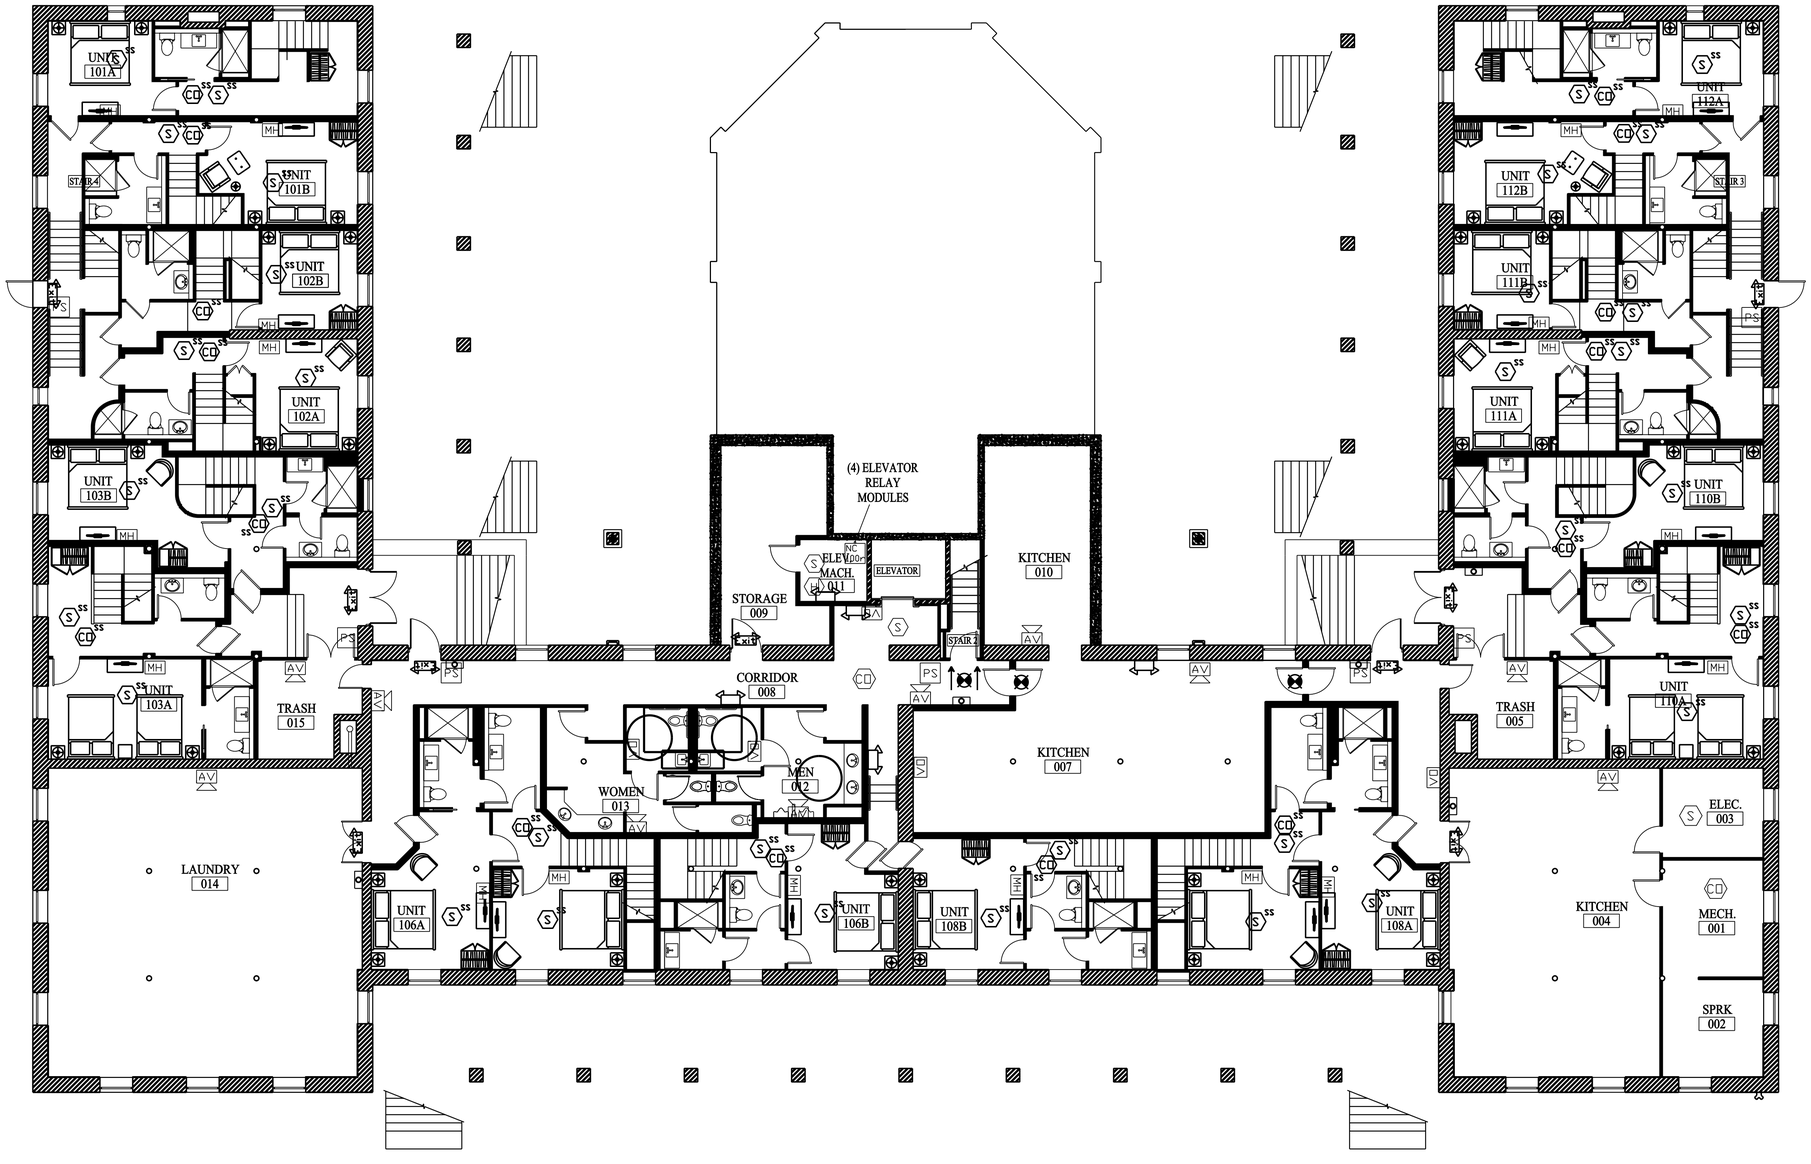

- 120 VD — VISUAL ONLY 120VAC
- 120 AV — AUDIO/VIDEO 120VAC
- SSV — SINGLE STATION SMOKE DETECTOR VISUAL 120VAC
- SS — SINGLE STATION SMOKE DETECTOR 120VAC
- CDSS — SINGLE STATION CO DETECTOR 120VAC
- PS — PULL STATION
- S — SMOKE DETECTOR
- CD — CO DETECTOR
- H — HEAT DETECTOR RATE OF RISE
- MH — MINI HORN
- VD — VISUAL ONLY
- AV — AUDIO / VISUAL
- NC 100mA — RELAY MODULE
- 2-HEAD EMERGENCY LIGHT
- EXIT — COMB. EXIT/EMERG. LIGHT
- EXIT LIGHT (DIRECTIONAL ARROWS AS INDICATED ON DRAWING)

STATE OF MAINE
WILLIAM S. BENNETT
No. 2919
LICENSED
PROFESSIONAL ENGINEER

General Notes

No.	Revision/Issue	Date
3	Life Safety- bsmt	3/5/13
2	Life Safety- bsmt	1/29/13
1	Life Safety- bsmt	1/11/13

Seabee Electric Inc
COMMERCIAL · INDUSTRIAL
84 Pleasant Hill Road
Scarborough, Maine 04074
(207) 883-5448

Project Name and Address

Inn at Diamond Cove
McKinley Court
Great Diamond Island

Sheet
LS-1.00

Scale
1/8" = 1 foot