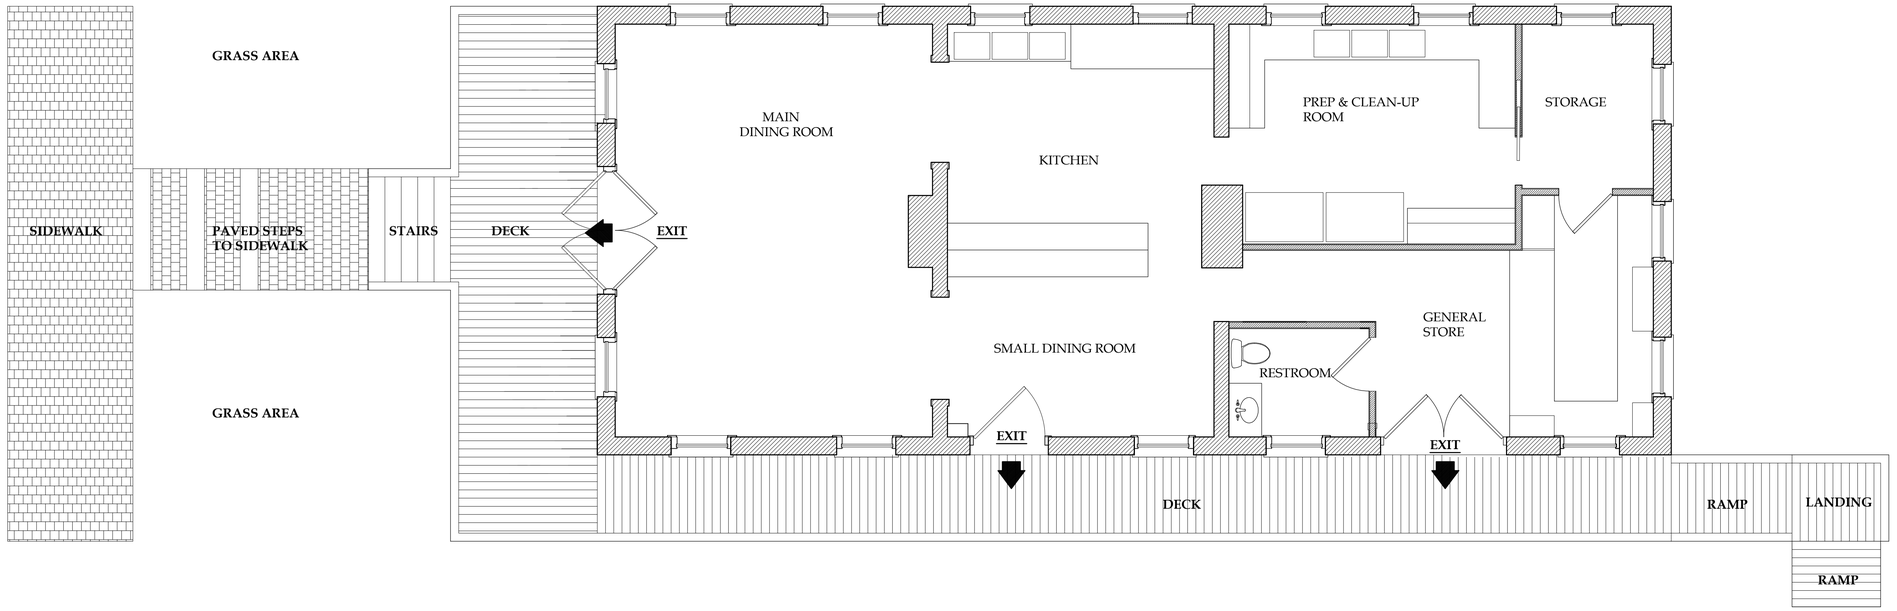

1 SAFETY SAFETY PLAN VIEW
Scale: 1/4"=1'-0"

86 PONDFIELD ROAD WEST, BRONXVILLE, NEW YORK 10708

NASTASI VAIL DESIGN, LLC

DIAMOND COVE GENERAL STORE
LIFE SAFETY PLAN

REVISIONS

DATE	REMARKS

PRINTED

DATE	REMARKS

© COPYRIGHT, 2017 NASTASI VAIL DESIGN, LLC
THIS DRAWING IS THE PROPERTY OF THE NASTASI VAIL DESIGN AND MAY NOT BE REPRODUCED OR USED WITHOUT WRITTEN PERMISSION.

MRS. ALEXANDRA WIGHT

GENERAL STORE, GREAT DIAMOND ISLAND
PORTLAND, MAINE 1231

DATE 9/8/17
SCALE 1/4"=1'-0"
SHEET NO. SAFETY