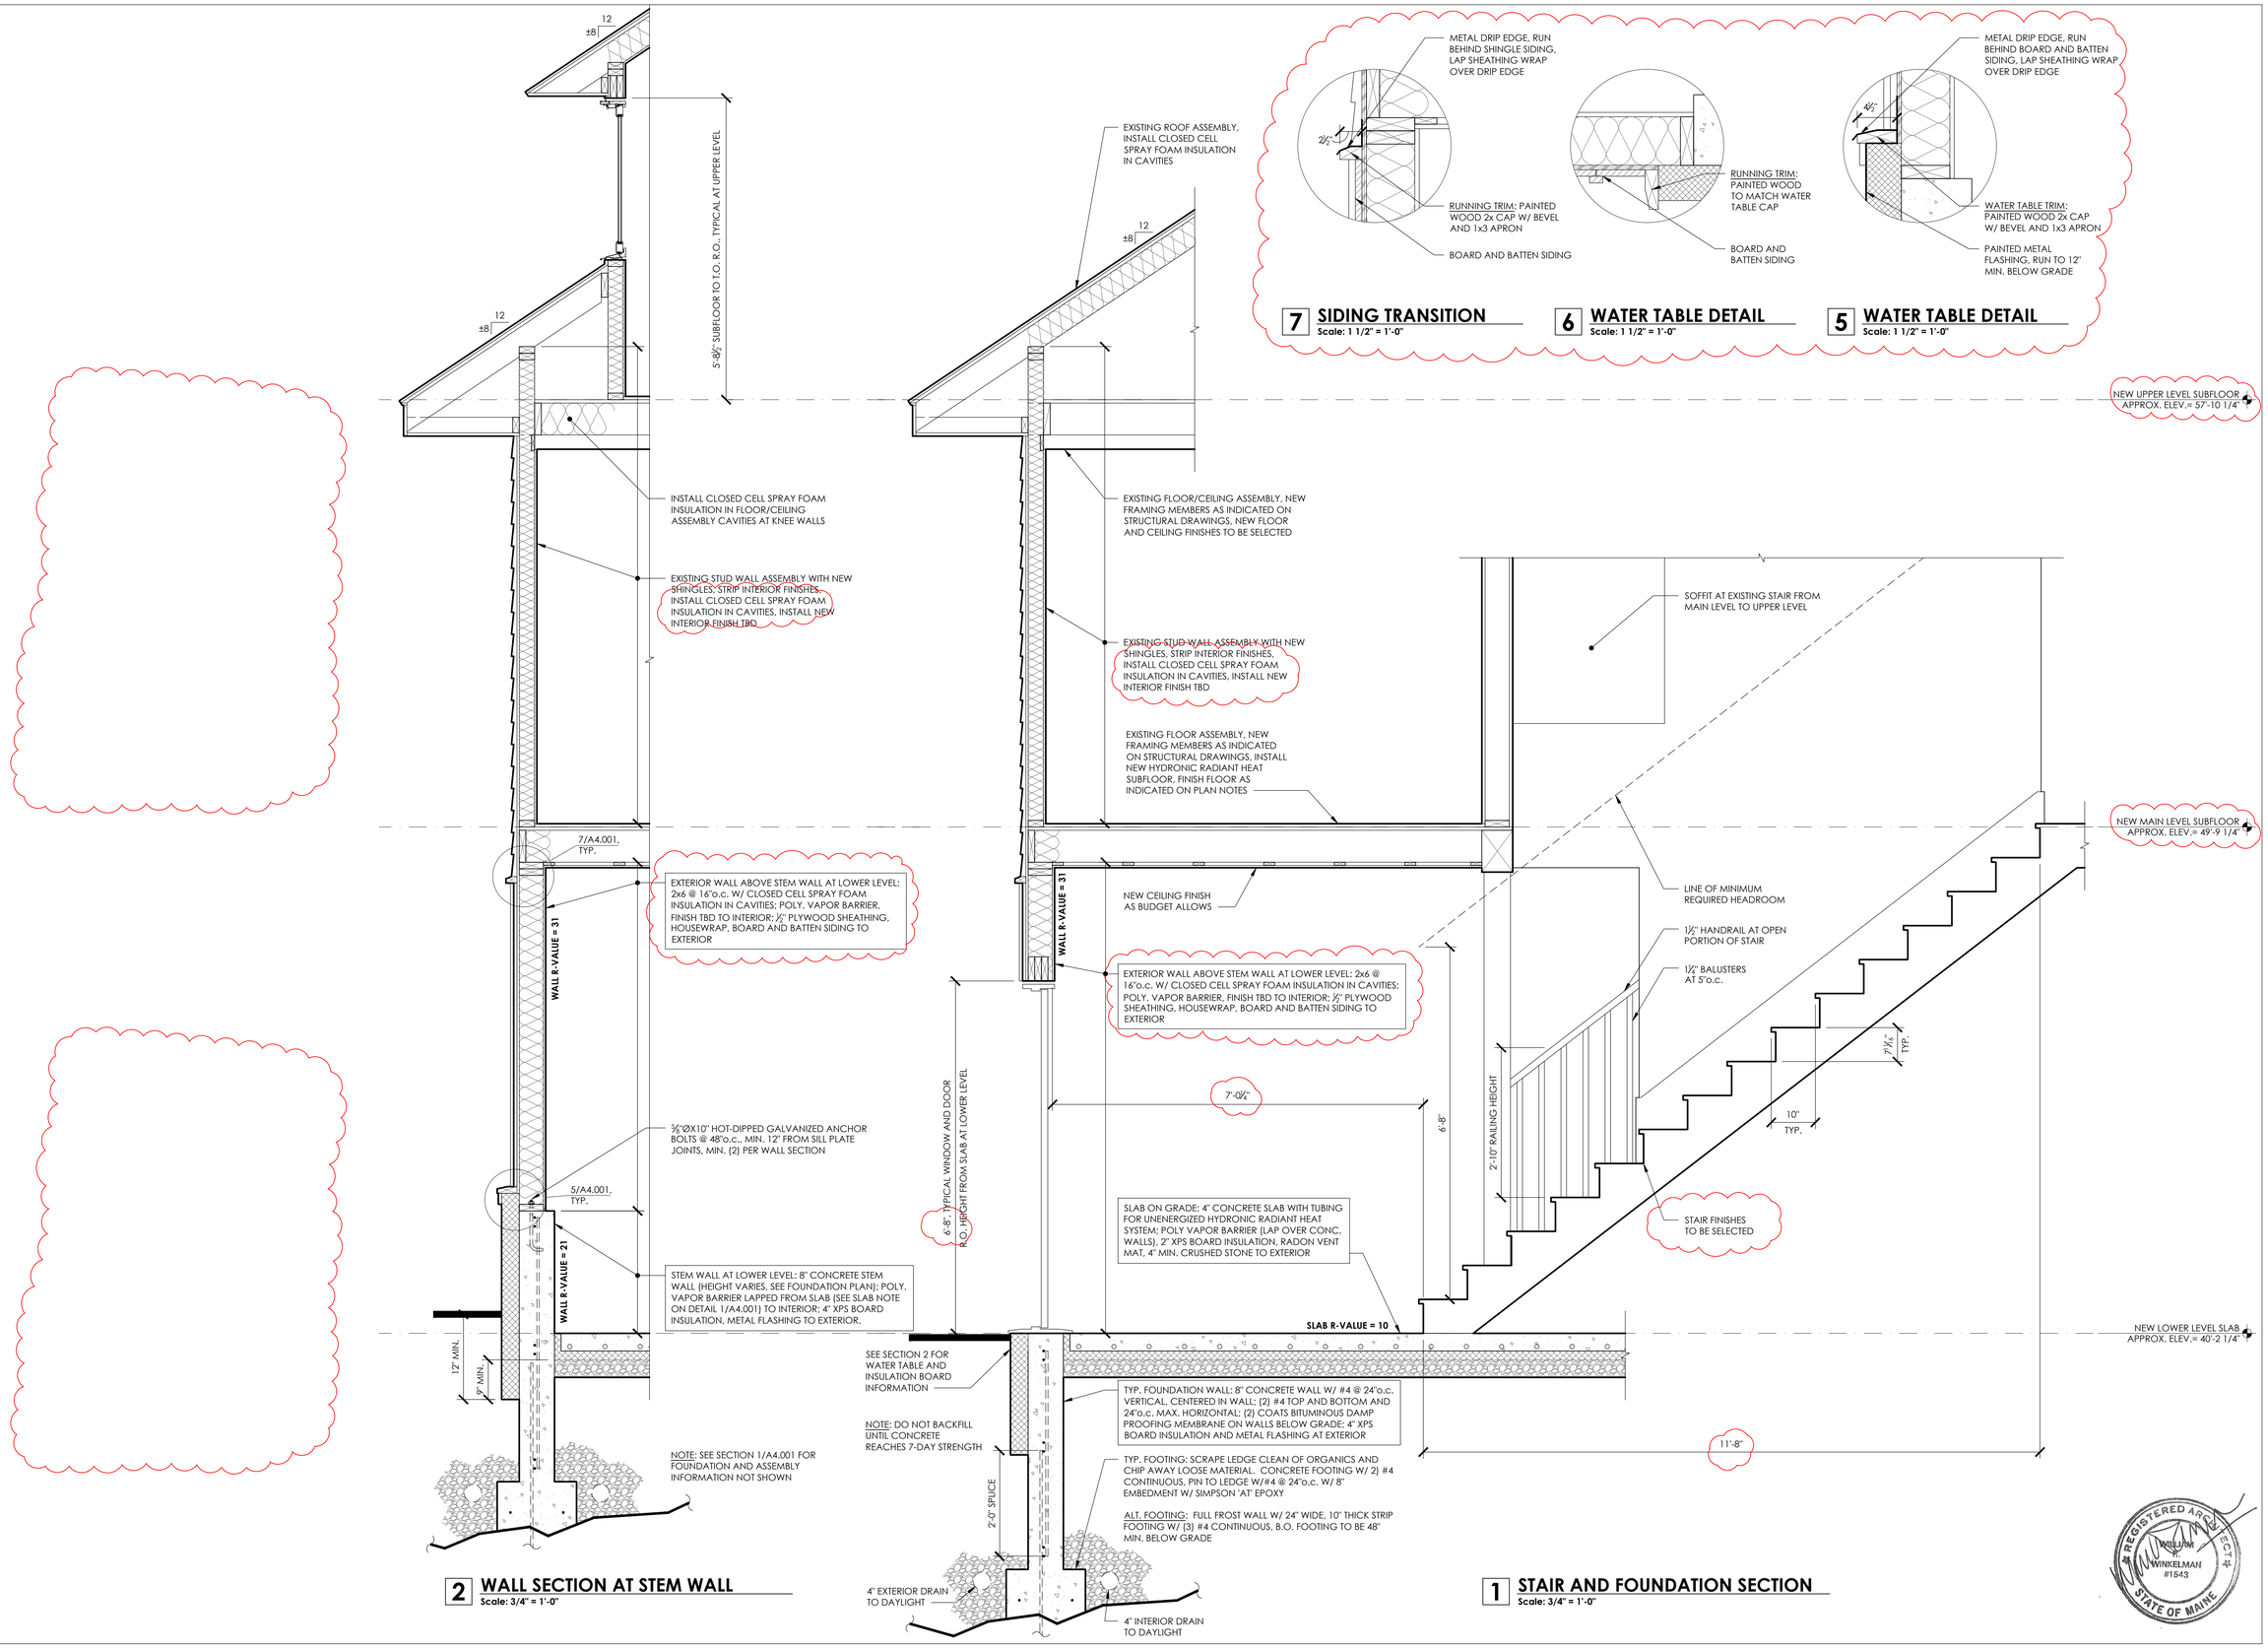

WINKELMAN ARCHITECTURE
41 UNION WHARF, SUITE 4, PORTLAND, ME 04101
PH: 207.699.2998

SCALE: 3/4" = 1'-0"
DATE: MAR 7, 2013
REV. 1 OCT 1, 2013 2 NOV 1, 2013

SECTIONS

ECKEL RESIDENCE
40 SEASHORE AVENUE, PEAKS ISLAND

A4
001