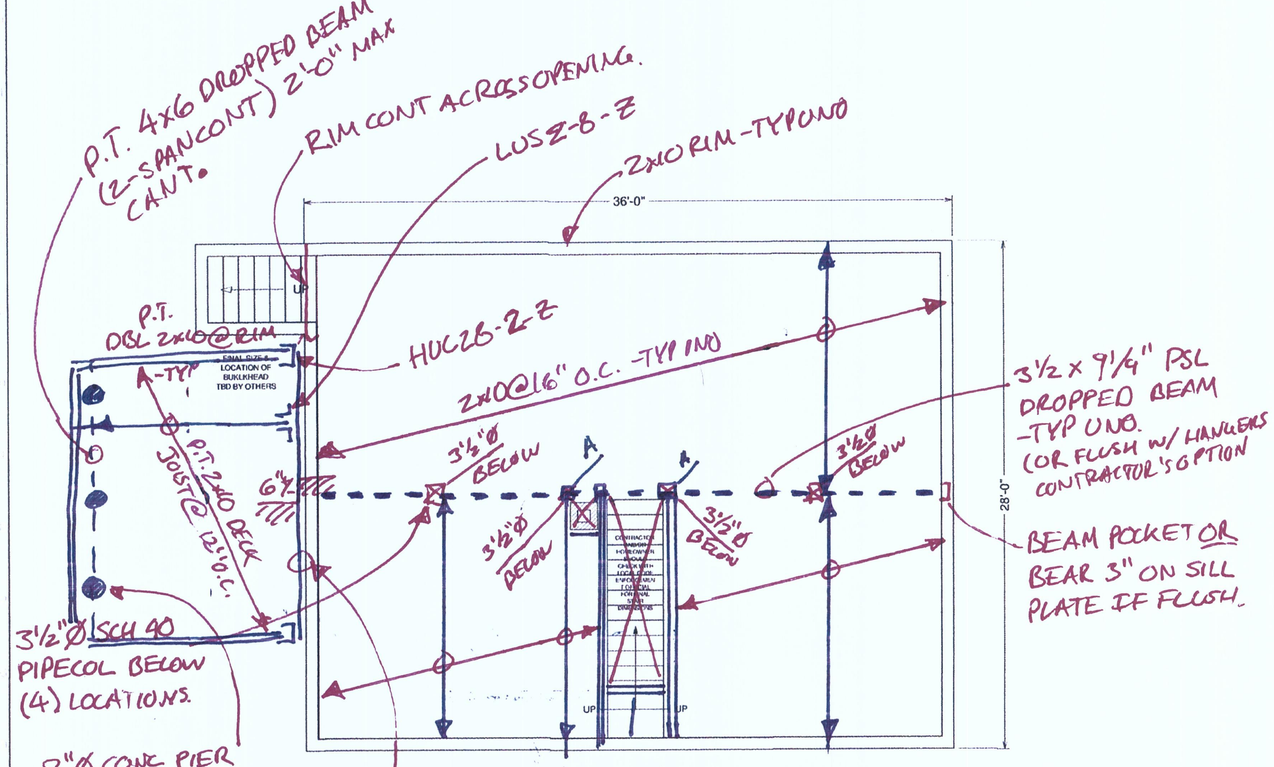

1ST FLOOR FRAMING PLAN

- ¾" OSB OR PLYWOOD SHEATHING -TYP
- 2x10 @16" O.C FLOOR JOISTS -TYP UNO.

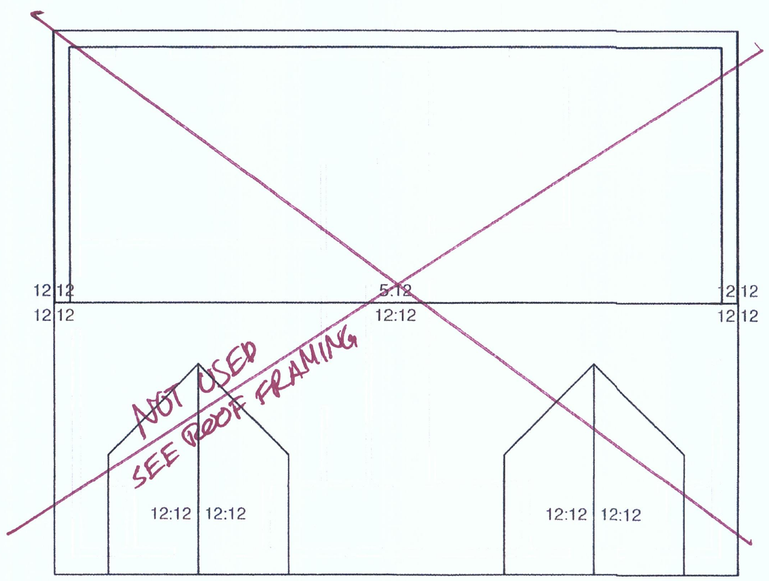

STATE OF MAINE
AARON C. JONES
No. 10968
LICENSED
PROFESSIONAL ENGINEER

DISCLAIMER

DRAWINGS ARE PROVIDED BY HAMMOND LUMBER COMPANY AS A SERVICE TO ITS CUSTOMERS AND ARE INTENDED FOR INFORMATIONAL AND ILLUSTRATIVE PURPOSES ONLY. THE INFORMATION PRESENTED IN THESE DRAWINGS IS NOT PREPARED OR REVIEWED BY A REGISTERED ARCHITECT AND SHOULD NOT BE USED AS A BASIS FOR CONSTRUCTION. HAMMOND LUMBER COMPANY SUGGESTS THAT ITS CUSTOMERS SEEK THE SERVICES OF A REGISTERED ARCHITECT TO OBTAIN TECHNICAL BUILDING IN FORMATION. IF THE CUSTOMER DESIRES TO PROCEED FURTHER, DRAWINGS ARE NOT TO BE USED AS A BASIS FOR CONSTRUCTION AND HAMMOND LUMBER COMPANY DISCLAIMS ANY RESPONSIBILITY IF THEY ARE SO USED.

HOME PLANNING CENTER
Drafting & Estimating
Hammond Lumber Company

DRAWING NUMBER: CP14015
PRINT DATE: 4/23/2014
BRANCH STORE: POR
DRAWING SCALE: 1/4" = 1'0"
PAGE #: 2 of 4

REVISIONS

PRE: 04/15/14
R1: 04/22/14
R2: MM/DD/YY
FNL: 04/23/14

PREPARED BY: BEP
SALESPERSON: RGN

28' x 36' CAPE

MATTHEW MULKERN

HAMMOND LUMBER COMPANY
12 LOCATIONS TO SERVE YOU BETTER
www.hammondlumber.com
AUBURN 282 POLAND RD. 04210 207-784-4009 TOLL FREE 800-439-2826
BANGOR 1087 HAMMOND ST. 207-945-9416 TOLL FREE 800-439-2254
BELGRADE P.O. BOX 500 04917 207-495-3333 TOLL FREE 800-439-2354
BOOTHBAY HARBOR 276 TOWNSEND AVE 207-633-4474 TOLL FREE 1-866-HAMMOND
BRUNSWICK 20 SPRING ST. 207-729-9624 TOLL FREE 800-339-9921
DAMARISCOTTA 511 MAIN ST. 207-563-1200 TOLL FREE 1-866-HAMMOND
FAIRFIELD 5 SUMMIT ST. 04937 207-453-7222 TOLL FREE 888-439-3247
FARMINGTON 389 FARMINGTON FALLS RD 207-778-3518 TOLL FREE 800-439-3276
GREENVILLE 17 MINDEN ST. 04441 207-695-4393 TOLL FREE 1-866-HAMMOND
PEMAQUID 2089 BRISTOL ROAD 207-677-2281 TOLL FREE 1-866-HAMMOND
PORTLAND 300 RIVERSIDE ST. 04103 207-774-4680 TOLL FREE 888-439-7653
SKOWHEGAN 54 PENNELL ST. 04976 207-474-8100 TOLL FREE 800-439-7569