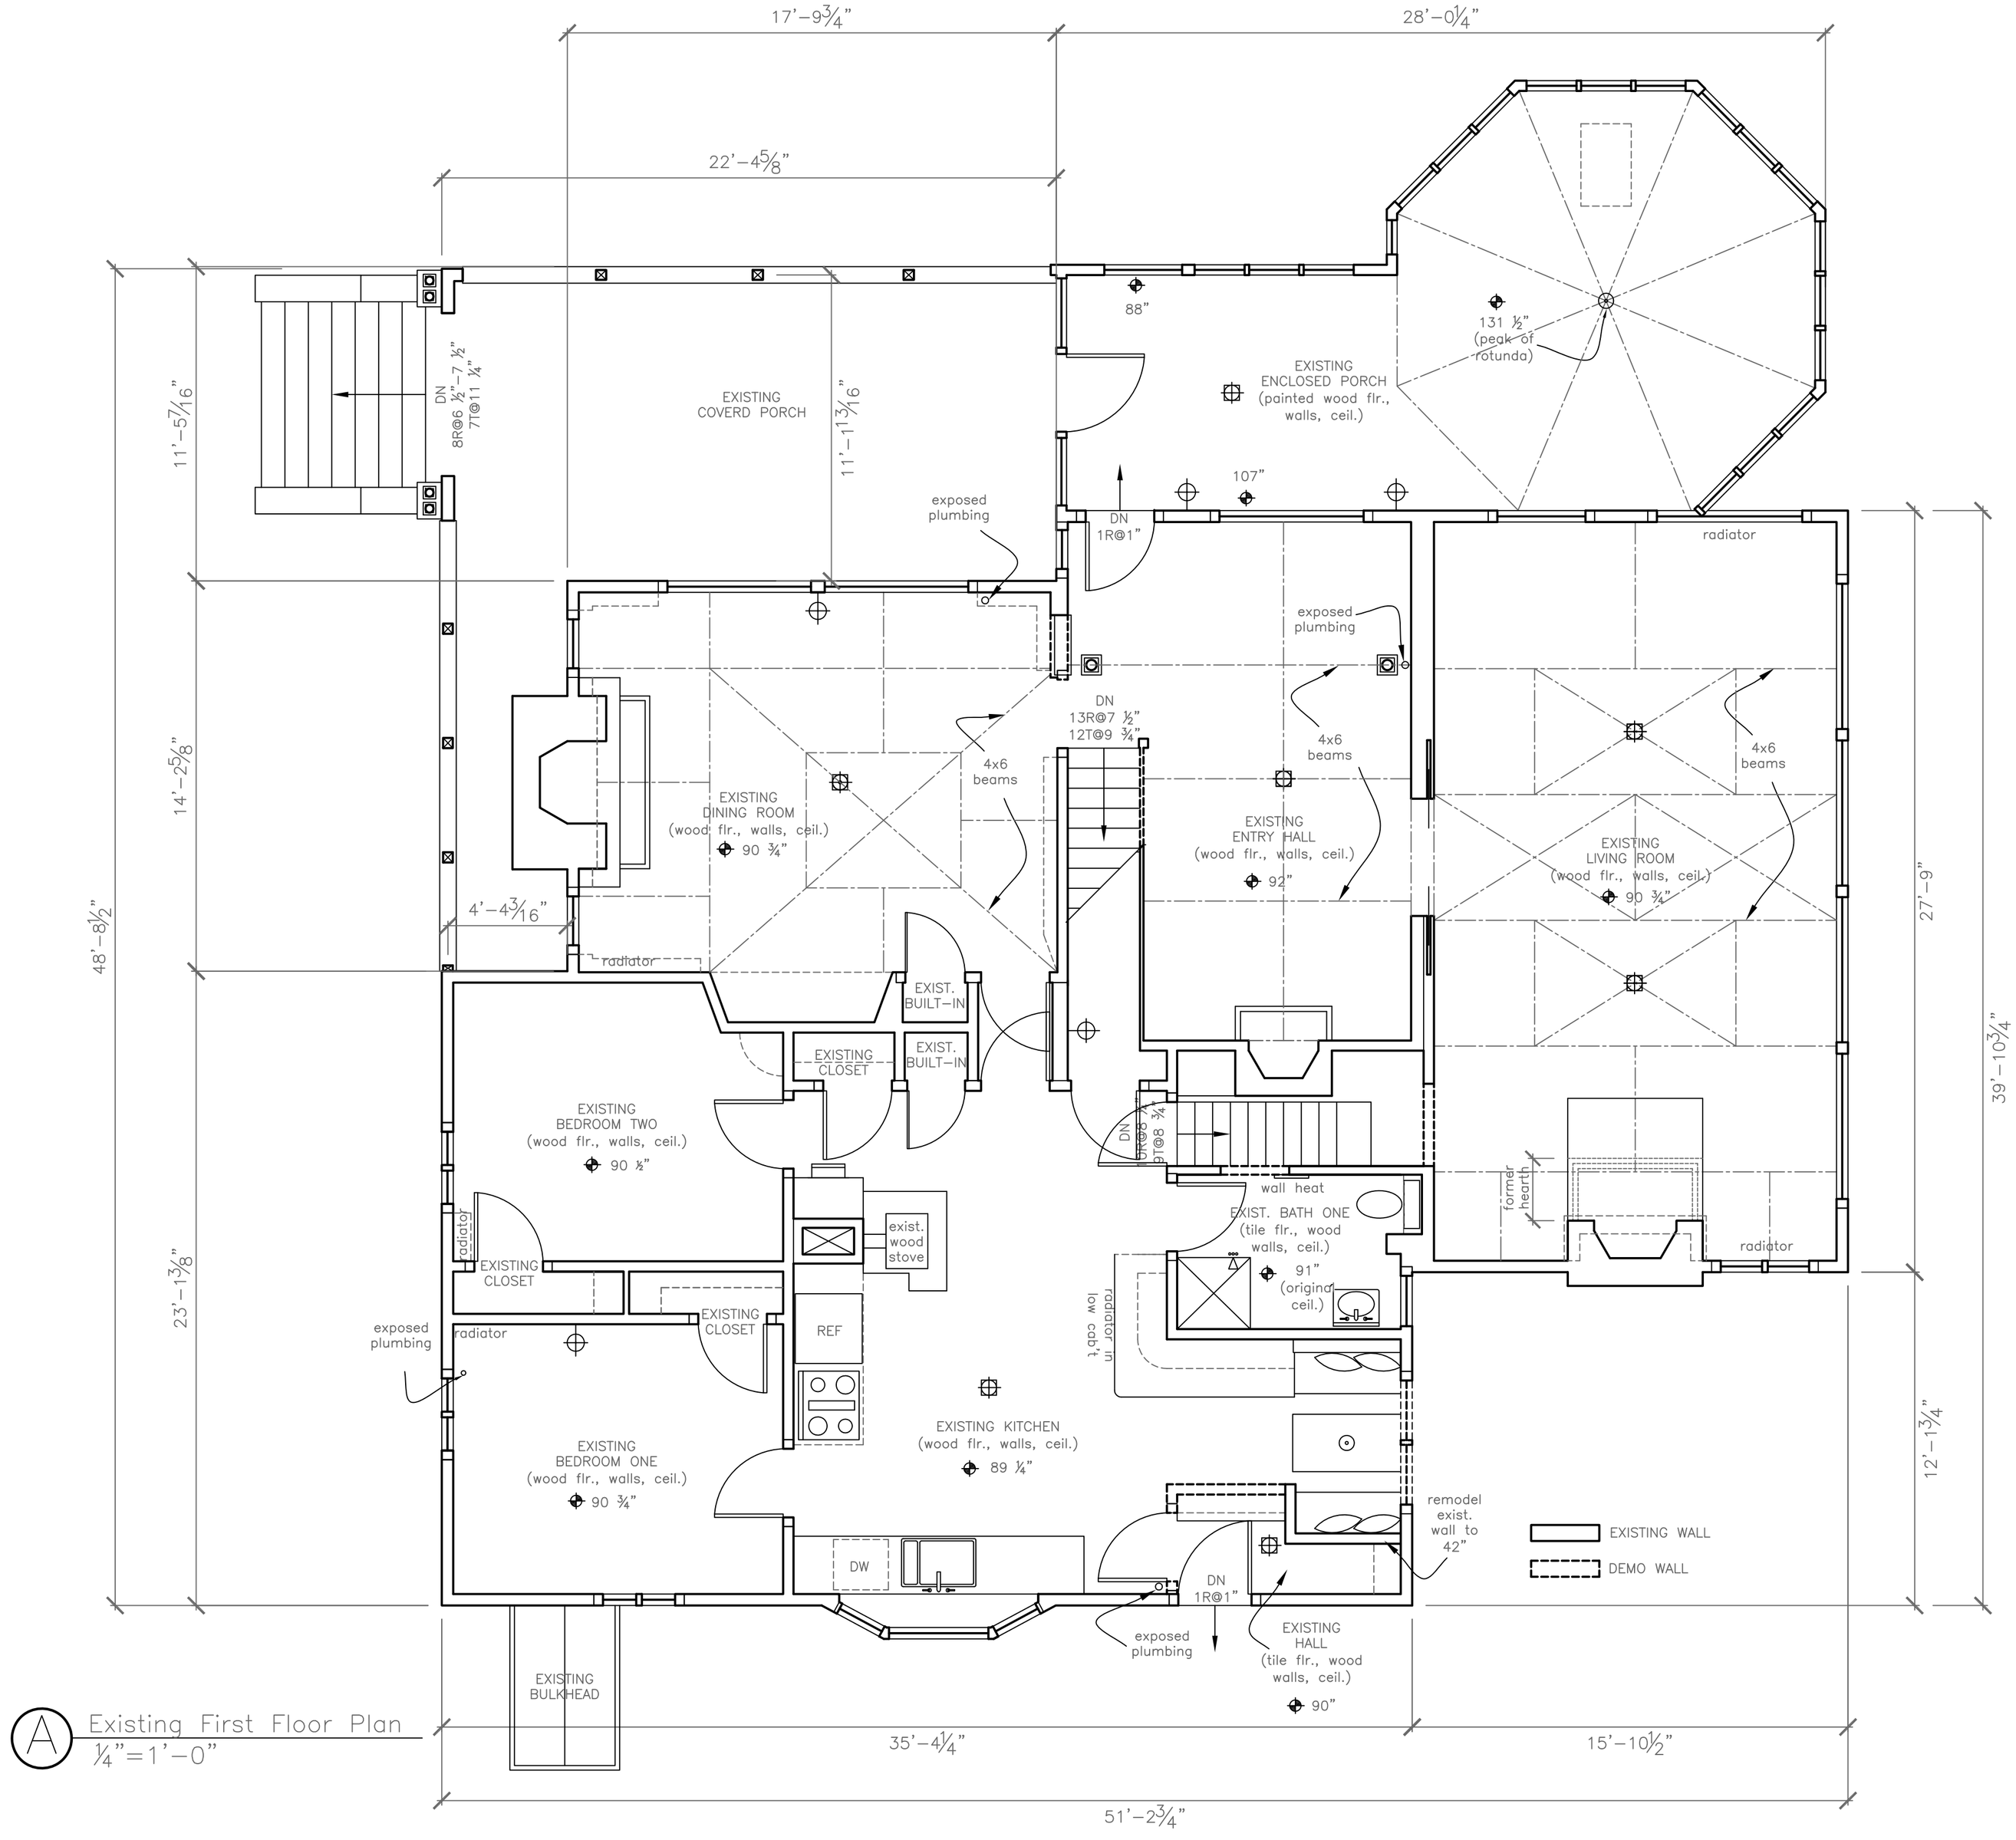

A Existing First Floor Plan
¼"=1'-0"

Rachel Conly

Architectural Design

207.766.5625

Existing Conditions: First Floor Plan

PROJECT

Frexes Steed Residence

3 Torrington Point
Peaks Island, Maine
04108

DATE	REVISED
9.22.10	10.17.12
SCALE ¼"=1'-0"	DRAWN BY Rachel

NOTES

A1