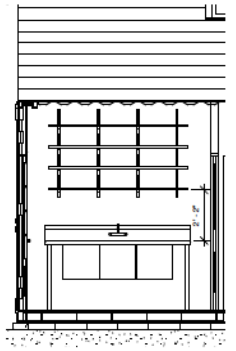

4 LAUNDRY EAST
3/8" = 1'-0"

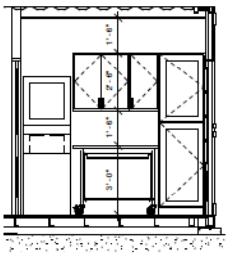

3 LAUNDRY WEST
3/8" = 1'-0"

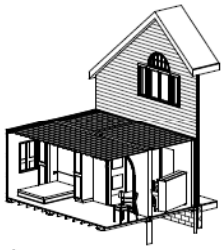

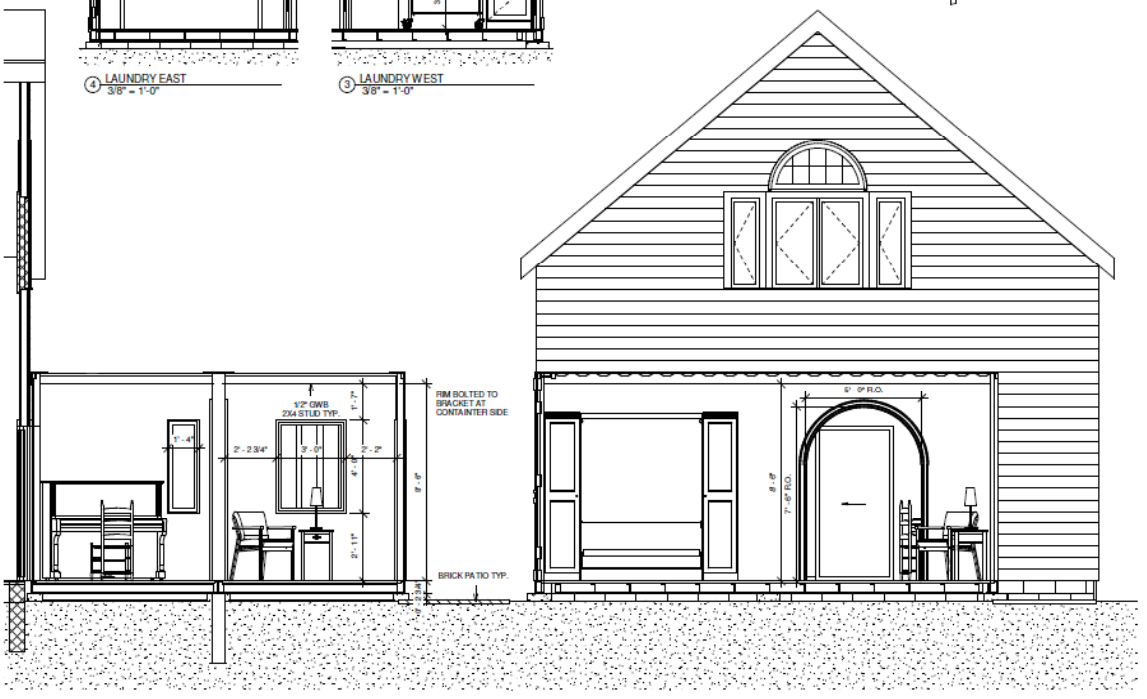

CHARLES
HARTFELDER
TRADITIONAL ARCHITECTURE
& HISTORIC PRESERVATION

PORTLAND, MAINE
978.594.7756

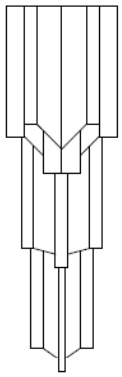

No.	Description	Date

SELLERS
CONTAINER

SECTIONS

Project number	Project Number
Date	12/4/2017 6:54:40 AM
Drawn by	Author
Checked by	Checker

03

Scale 3/8" = 1'-0"

12/4/2017 6:54:40 AM