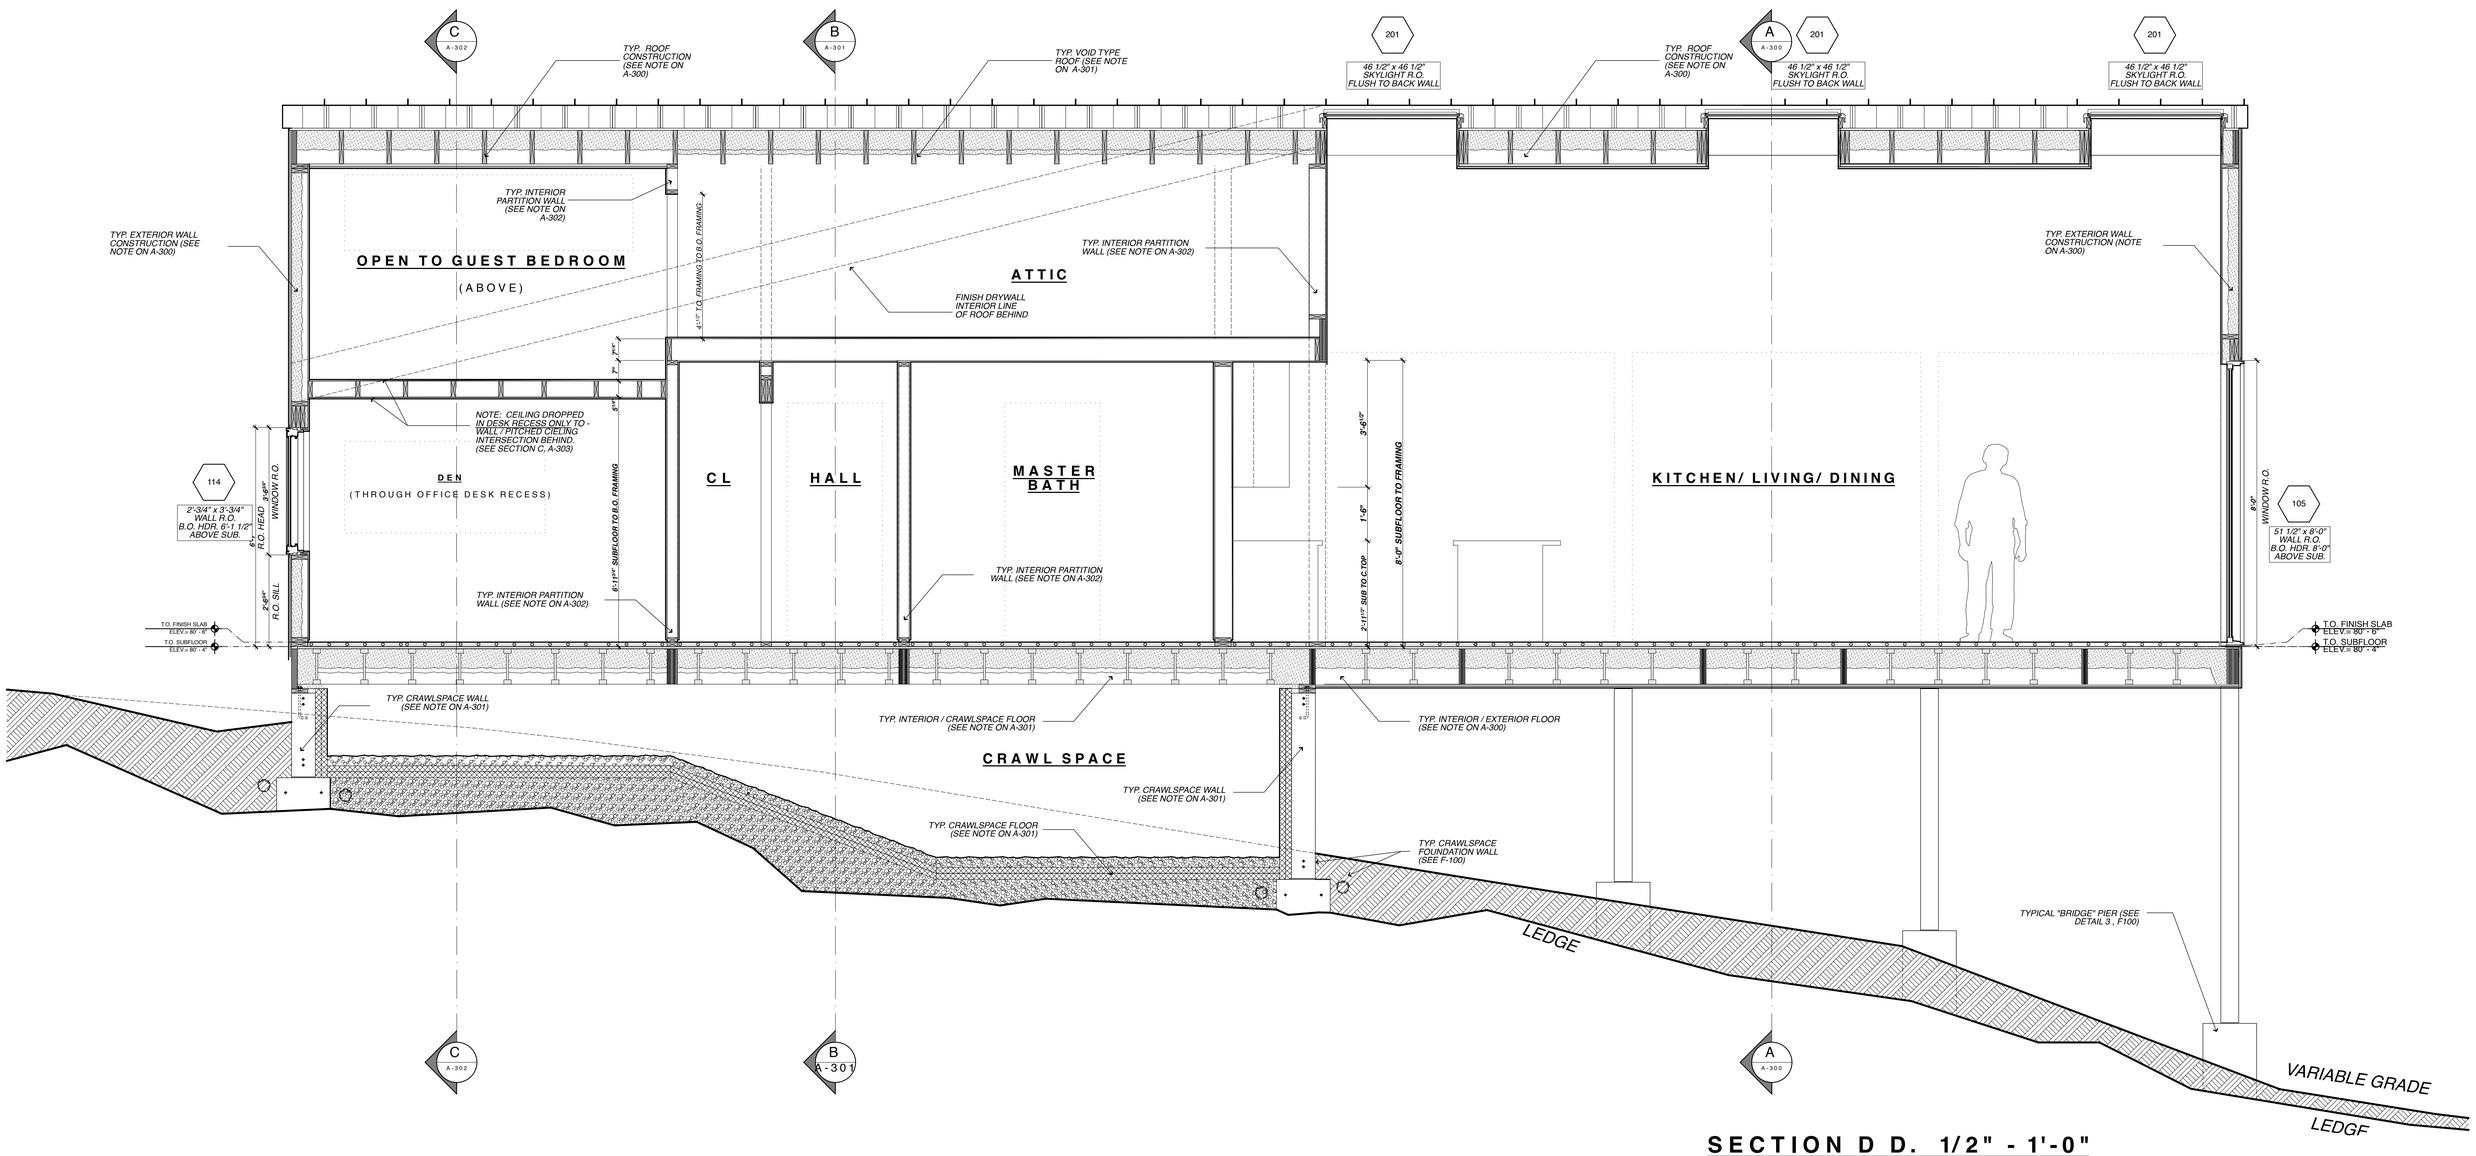

SECTION D D. 1/2" - 1'-0"

WINKELMAN ARCHITECTURE
41 UNION WHARF, SUITE 4, PORTLAND, ME 04101
PH: 207.699.2998

SCALE: 1/2" = 1'-0"
DATE: 11/14/13

PRICING SET - NOT FOR CONSTRUCTION RELEASED FOR PRICING ON NOV. 13, 2013

SECTION D D

HEAPS / HEASLEY HOUSE
20 PARK AVENUE, PEAKS ISLAND, ME

A 303