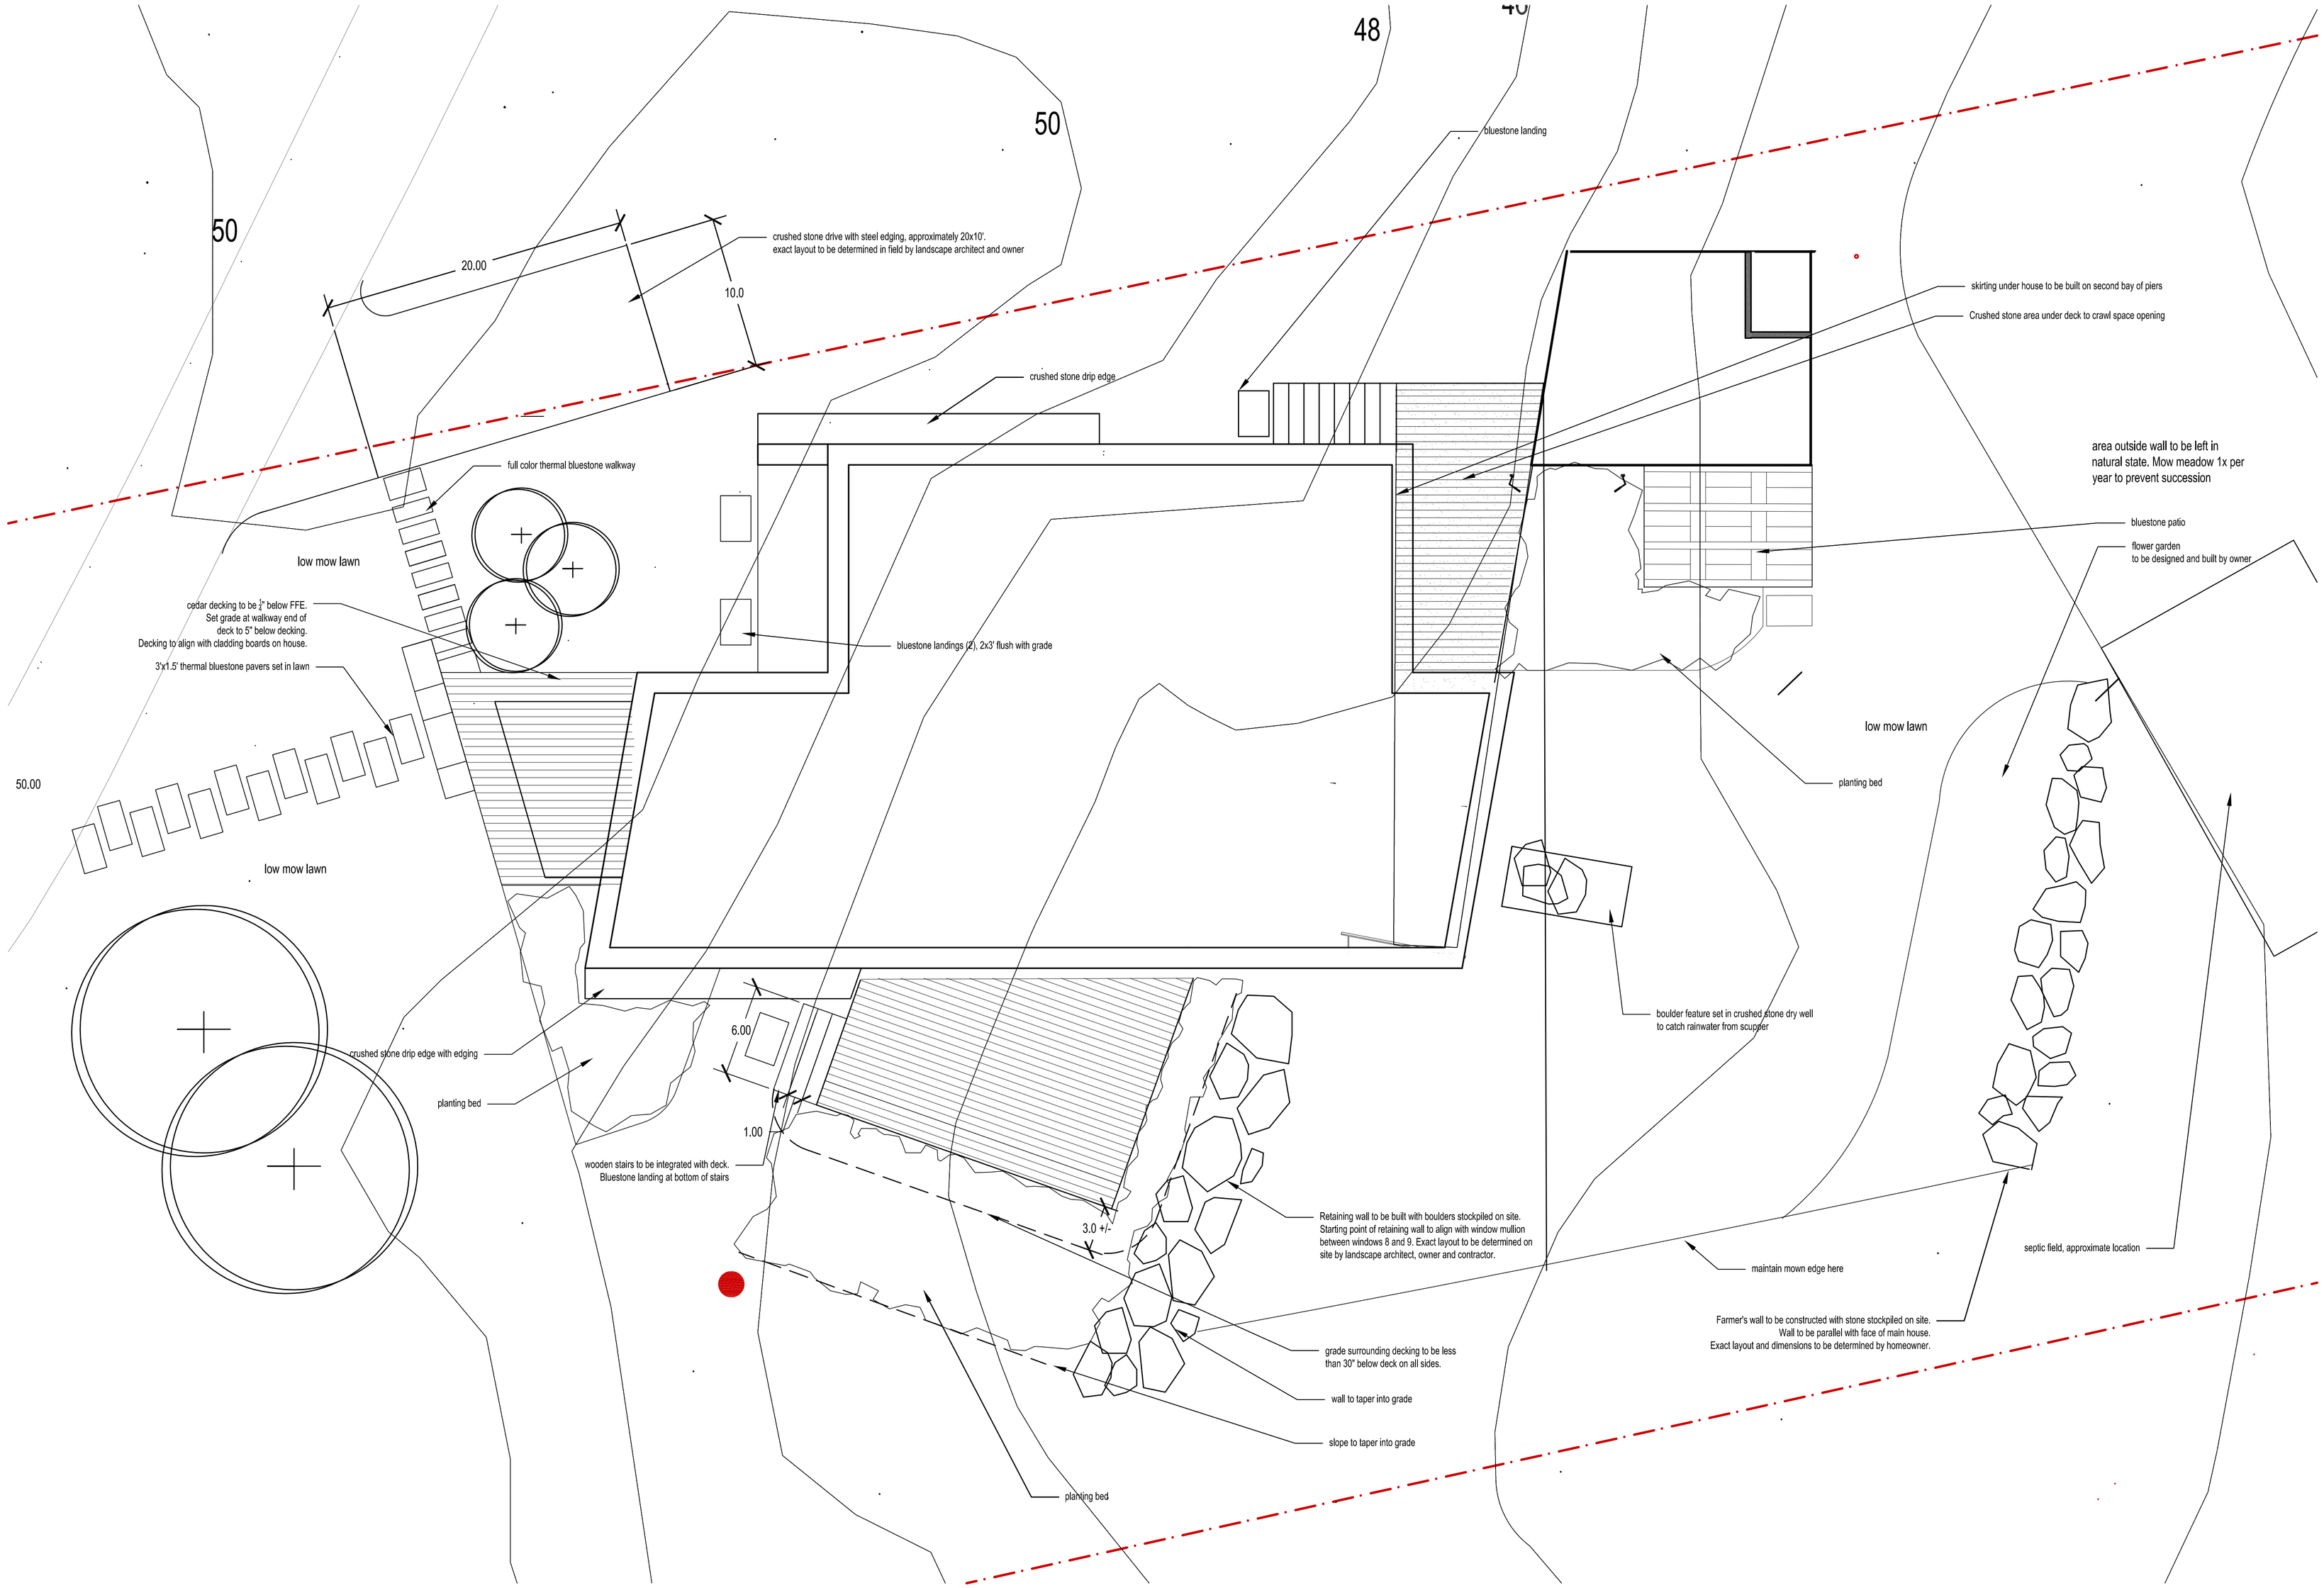

callahan + lebleu
LANDSCAPE
design • build
8 loveitt street
south portland, me 04016
www.callahanlebleu.com

PROGRESS PRINT
NOT FOR
CONSTRUCTION

STENZEL-WALSH RESIDENCE

Peaks Island
Portland, Maine

09.26.2017
1" = 5'-0"

LANDSCAPE
PLAN

L101

© CALLAHAN + LEBLEU, LLC 2017