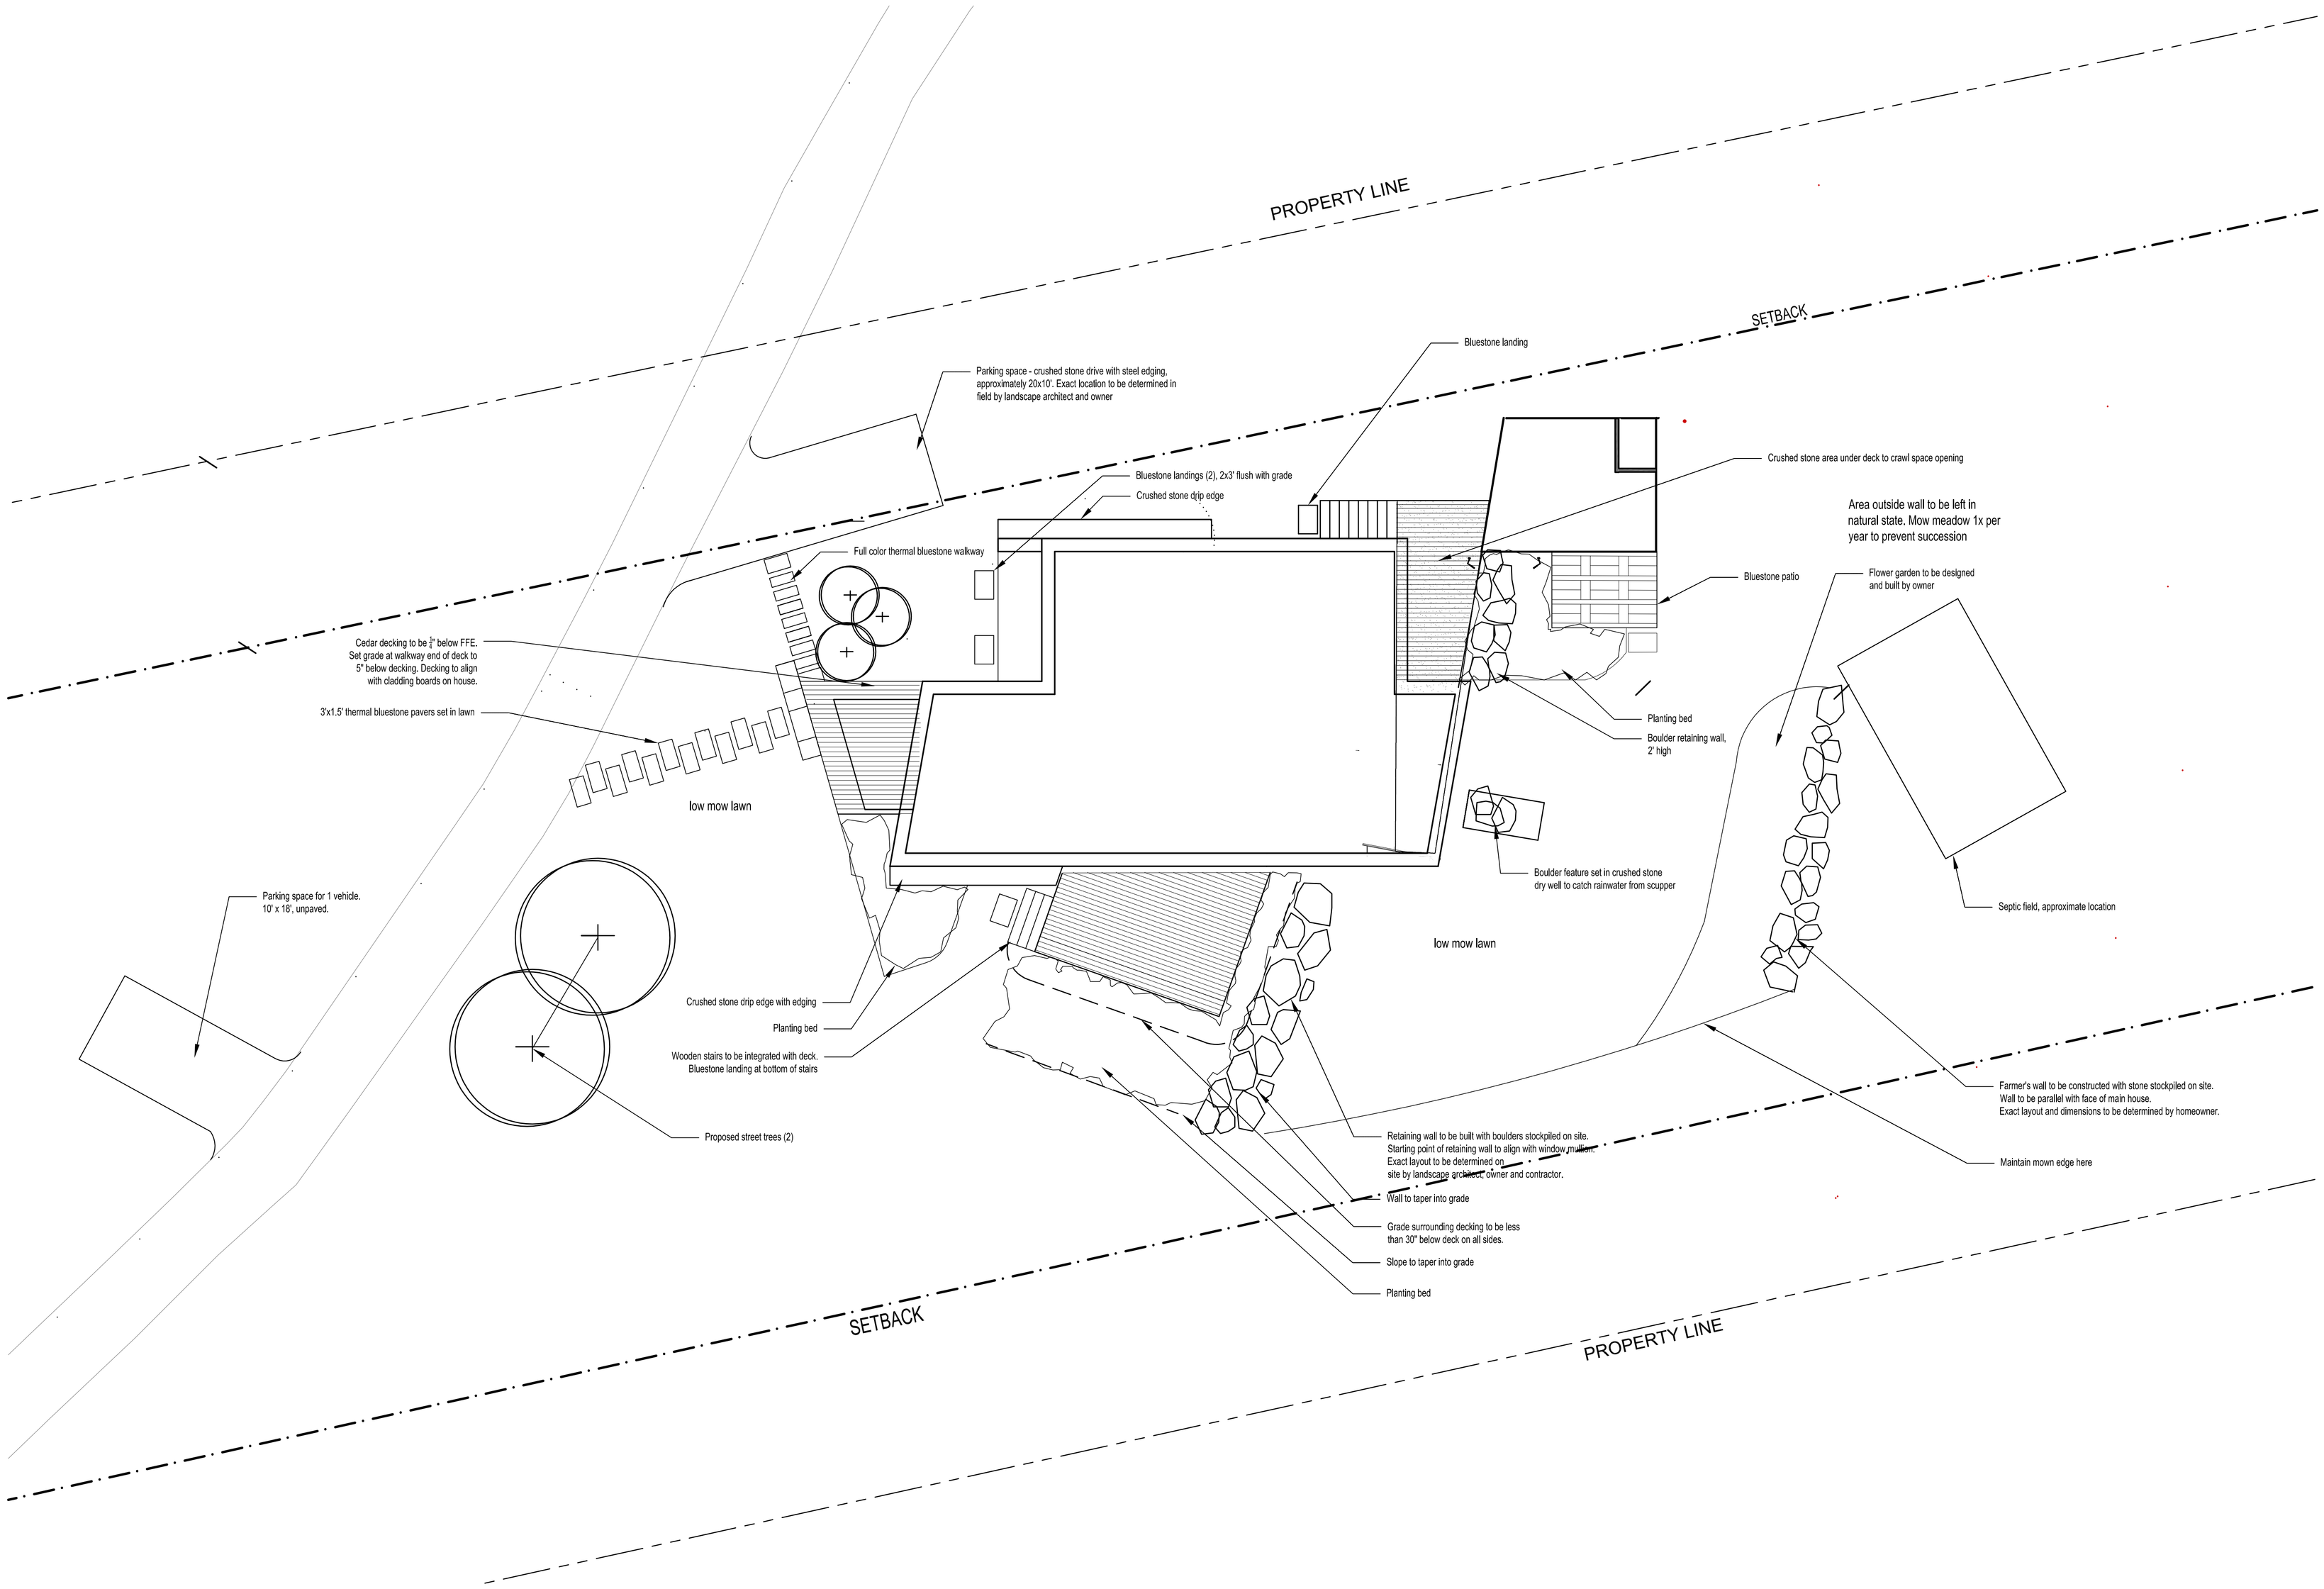

© CALLAHAN + LEBLEU, LLC 2017

callahan + lebleu
LANDSCAPE
design • build
8 loveitt street
south portland, me 04016
www.callahanlebleu.com

LICENSED LANDSCAPE ARCHITECT
Bret C. LeBleu
3412
STATE OF MAINE

STENZEL-WALSH RESIDENCE

Peaks Island
Portland, Maine

10.23.2017
1" = 10'-0"
DRAWN BY: CLC

SITE PLAN

L101