A - SIMPSON CONNECTORS

B - HURRICANE CLIPS
& RAPTOR/PLATE

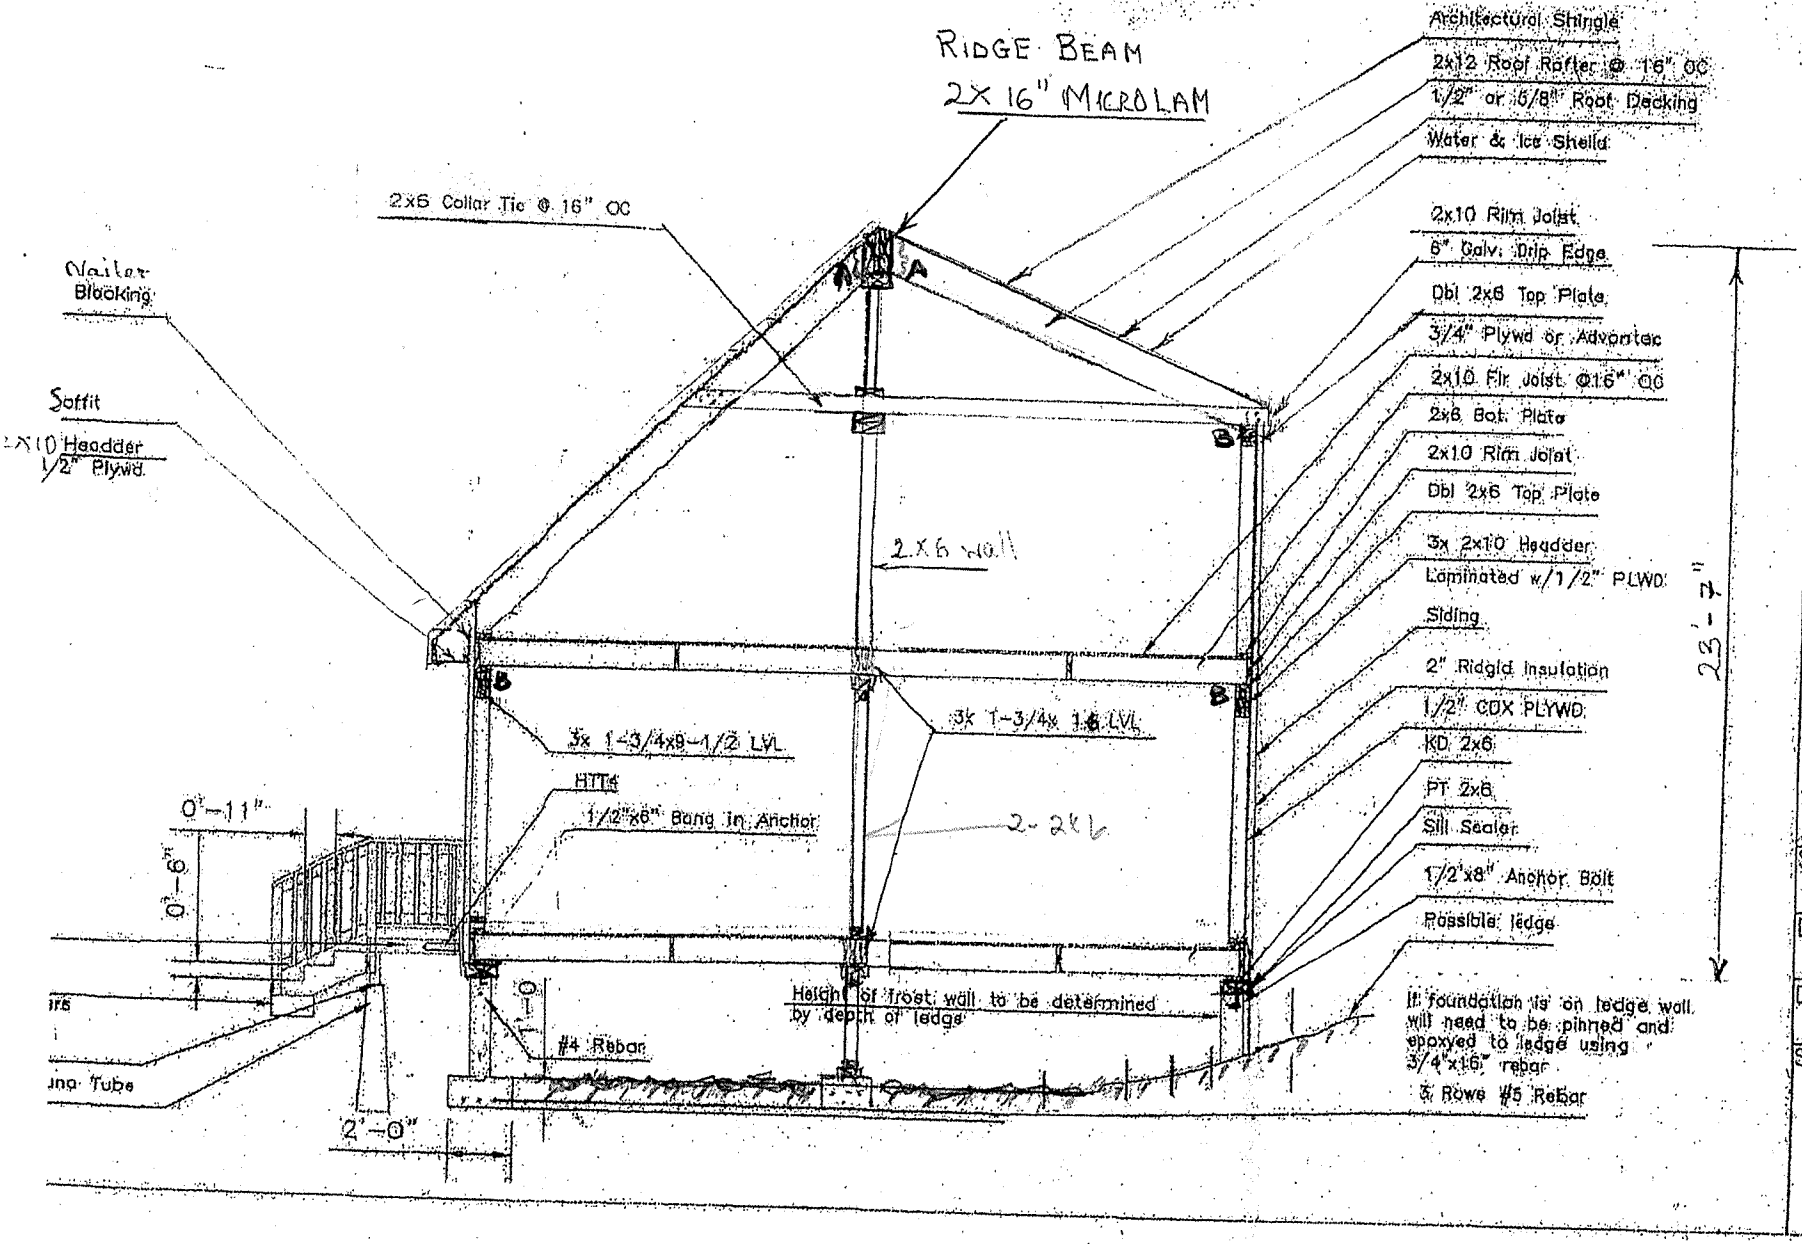

Phase One

Peter Pleang
Nickbocker Rd.
PEAKS ISLAND, MAINE

Scale: 1/4" =

Date: 10/12/

Drawn By: PYL

Sheet No: D