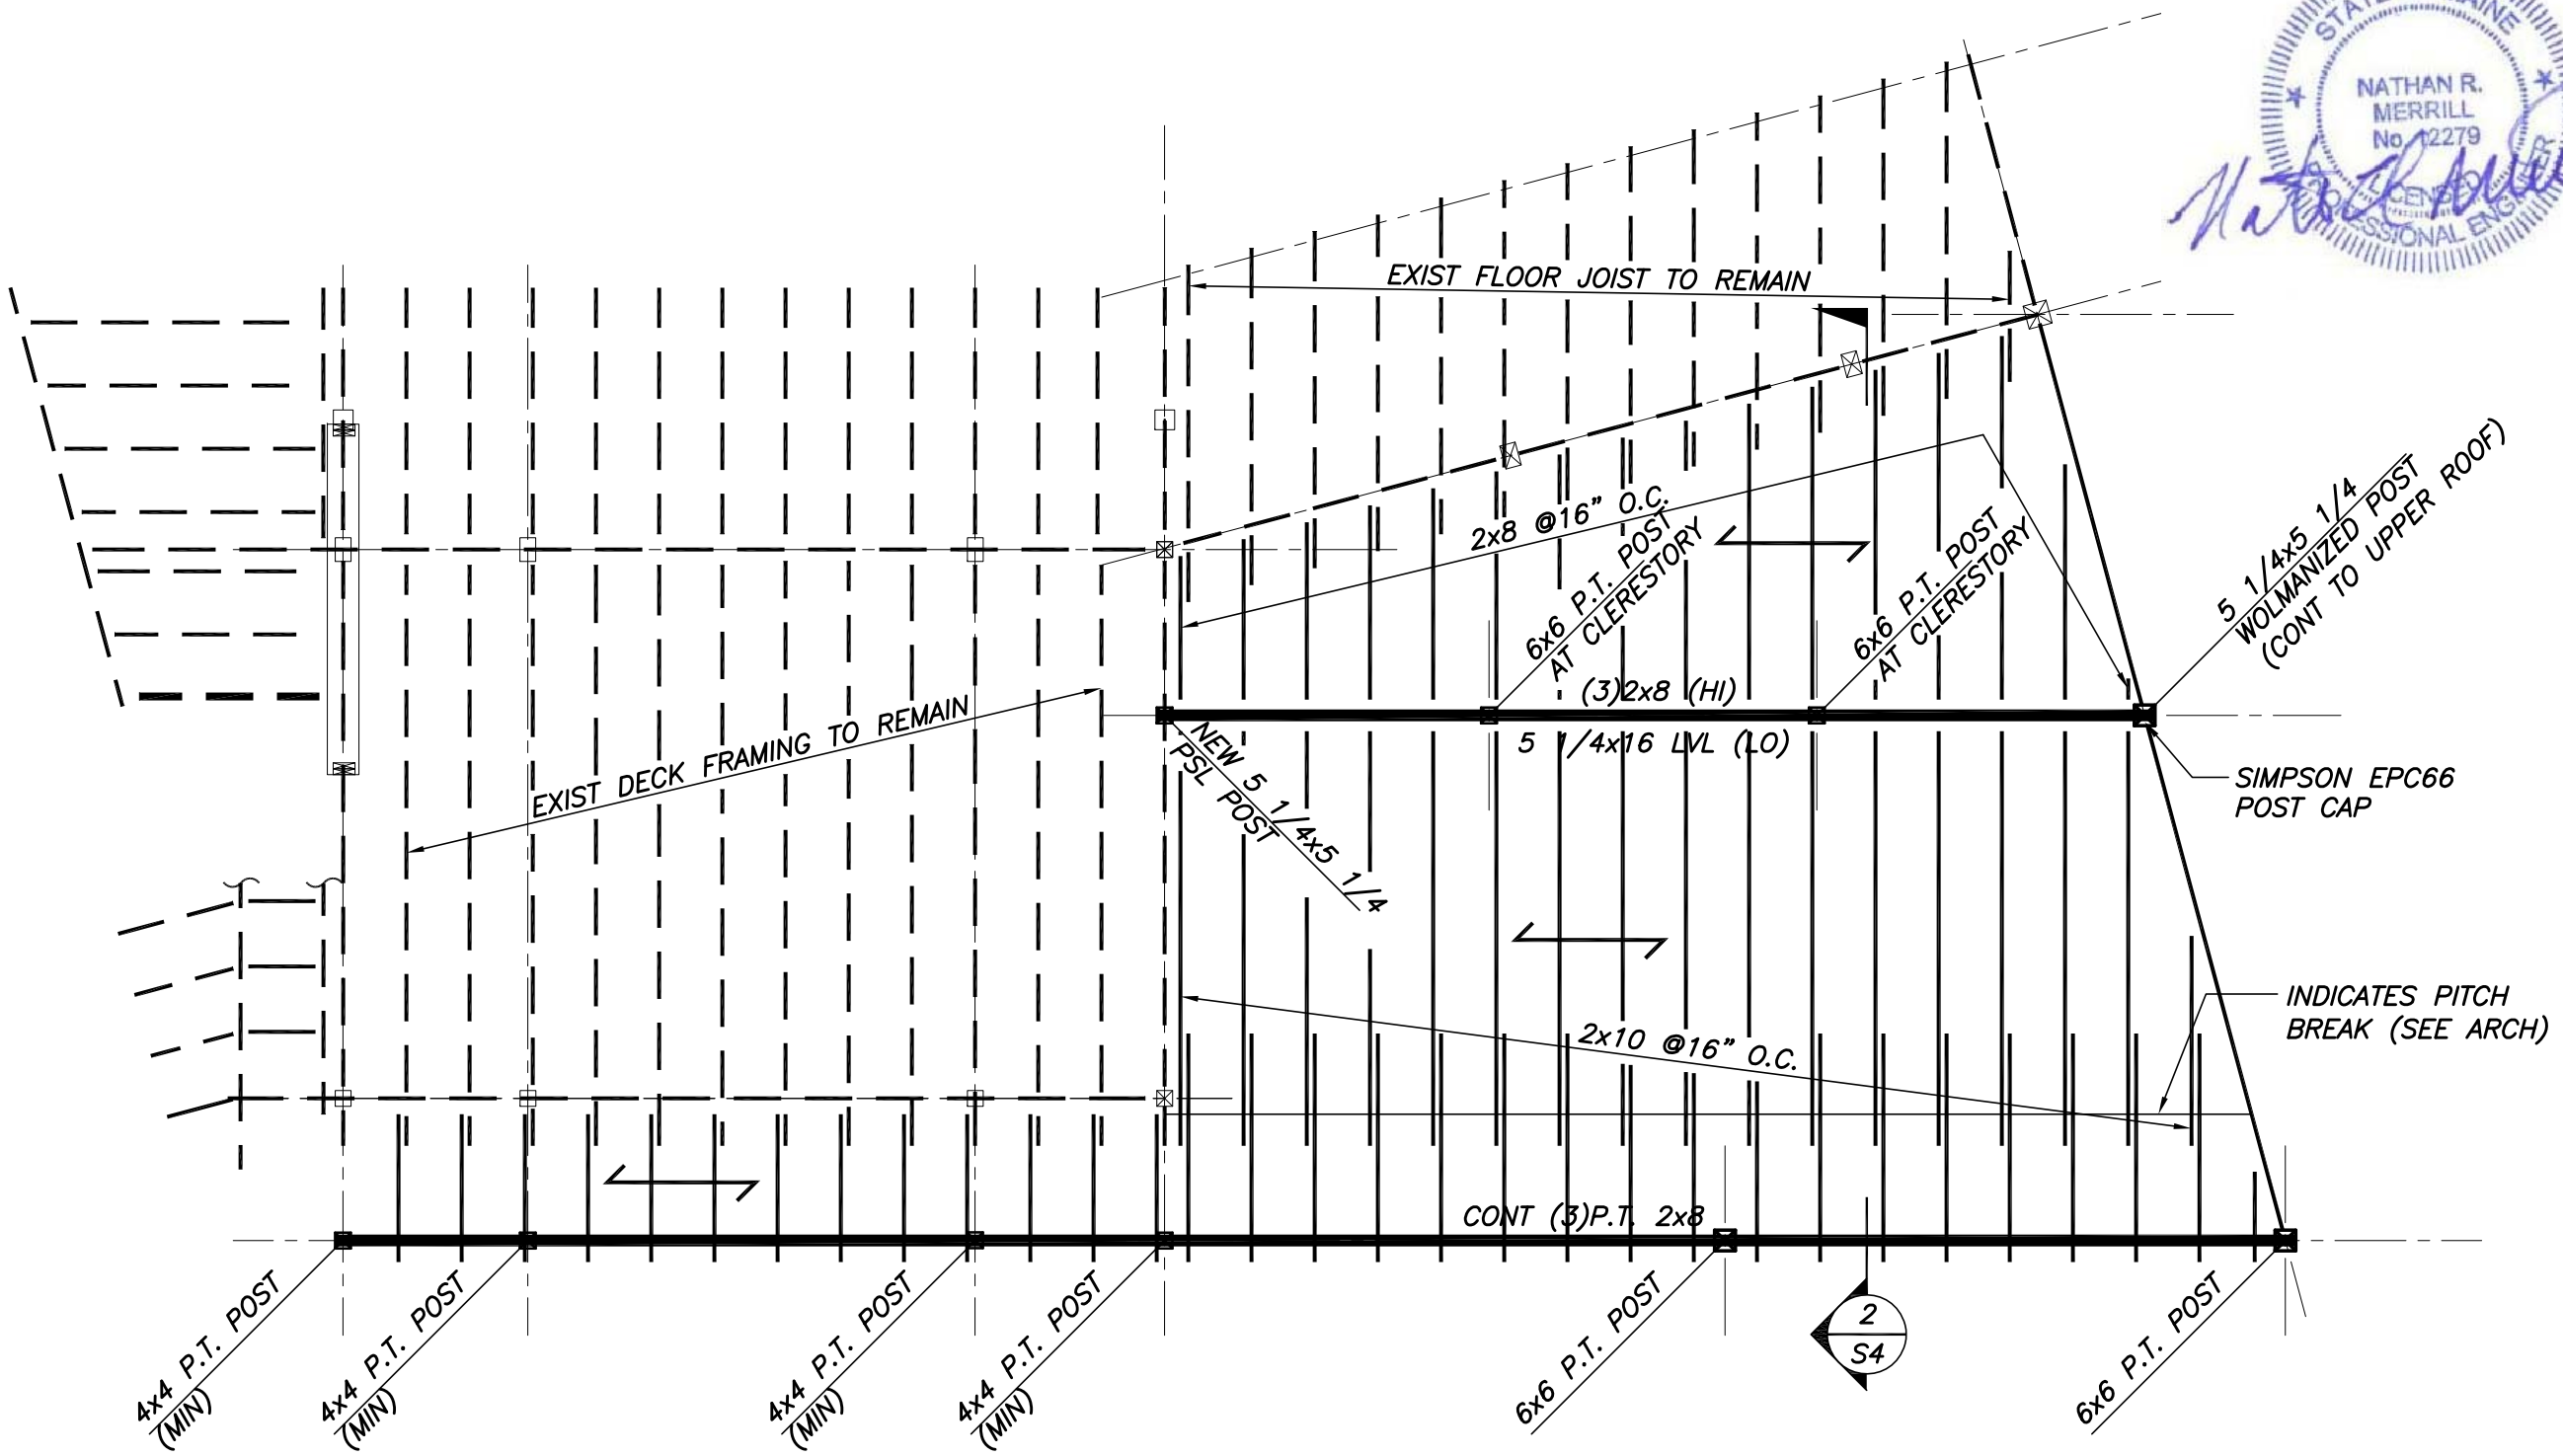

DECK ROOF FRAMING PART PLAN

1/4"=1'-0"

NOTES:

1. INDICATES SPAN DIRECTION OF 5/8" ROOF SHTG.

STATE OF MAINE
NATHAN R. MERRILL
No. 12279
LICENSED PROFESSIONAL ENGINEER

BECKER
STRUCTURAL ENGINEERS
75 York Street, Portland, Maine 04101
207.879.1838 ■ beckerstructural.com

Empson Residence
Roof & Deck Modifications
Cushing Island, Maine

DECK ROOF FRAMING PART PLAN

Designed NRM	Scale NOTED
Drawn APP	Date 09/05/14
Checked PBB	Becker Job Number 3363

S2