SUBSURFACE WASTEWATER DISPOSAL SYSTEM APPLICATION

Maine Department of Human Services
Division of Health Engineering, Station 10
(207) 287-5672 Fax: (207) 287-3165

Town, City, Plantation	Street, Road, Subdivision	Owner or Applicant Name
Cliff Island (Portland)	188 Sunset Road	Brian Rutter

SITE PLAN Scale 1" = 50 ft.

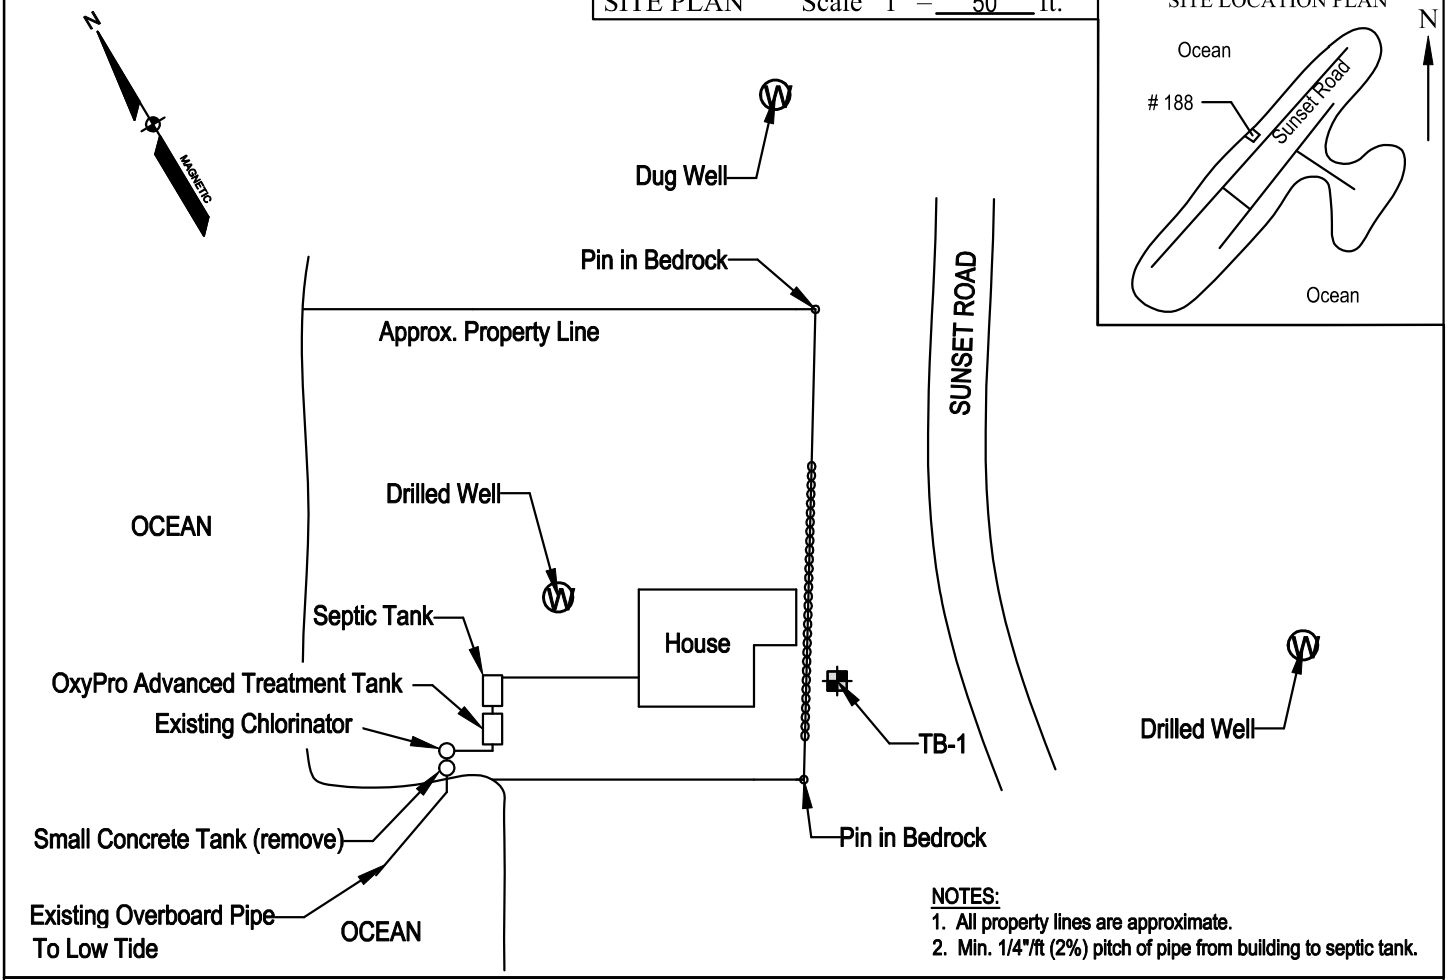

SITE LOCATION PLAN

SOIL PROFILE DESCRIPTION AND CLASSIFICATION (Location of Observation Holes Shown Above)

Observation Hole # TB-1 ☐ Test Pit ■ Boring

" Depth of organic horizon above mineral soil

Depth below mineral soil surface (inches)	Texture	Consistency	Color	Mottling
0–6	Sandy Loam	Friable	Dark Brown	
6–12	Sandy Loam	Friable	Reddish Brown	
18	Bedrock at 18 inches			

Soil Profile	Classification Condition	Slope Percent	Limiting Factor Depth	
2	AIII	0-4	18"	☐ Groundwater ☐ Restrictive Layer ■ Bedrock

Observation Hole # _____ ☐ Test Pit ☐ Boring

" Depth of organic horizon above mineral soil

Depth below mineral soil surface (inches)	Texture	Consistency	Color	Mottling
0–48				

Soil Profile	Classification Condition	Slope Percent	Limiting Factor Depth	
				☐ Groundwater ☐ Restrictive Layer ☐ Bedrock

Site Evaluator Signature | 034 SE # | 08/14/13 Date