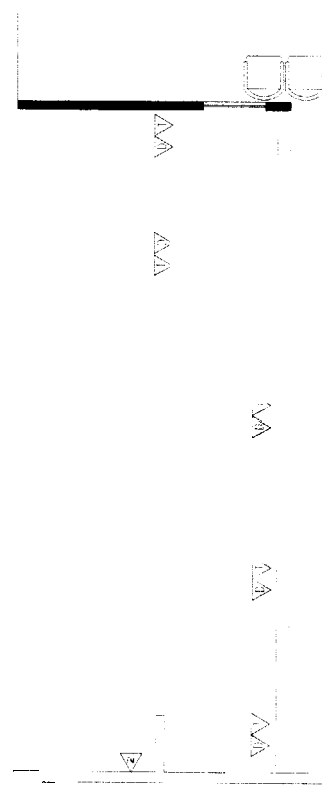

1 PHARMACY TELECOM PLAN
RX-4 SCALE: 1/4" = 1'-0"

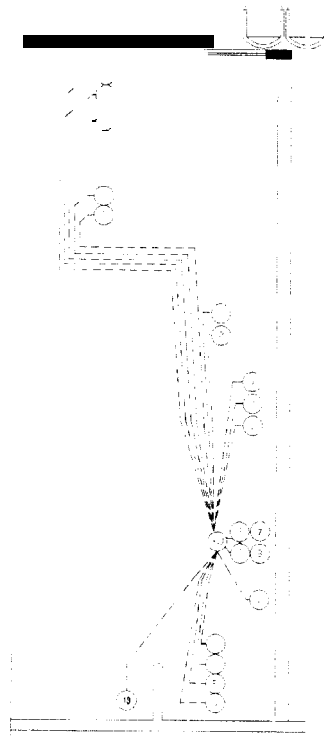

2 PHARMACY LOGISTICS PLAN
RX-4 SCALE: 1/4" = 1'-0"

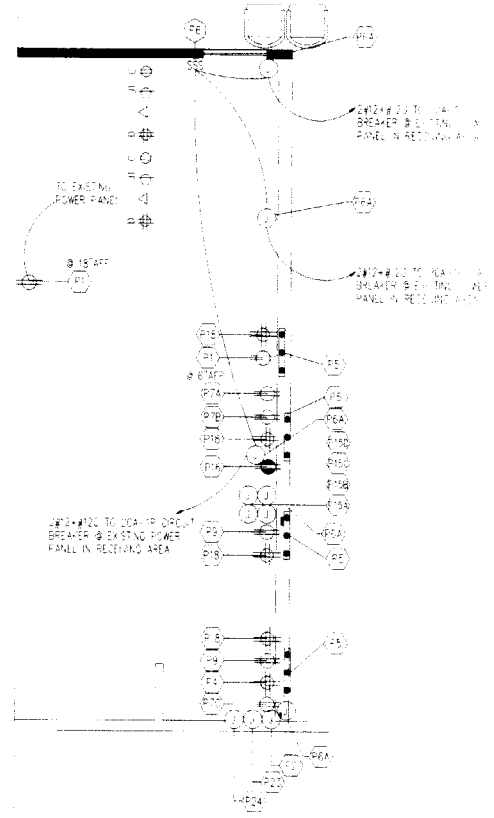

3 PHARMACY POWER PLAN
RX-4 SCALE: 1/4" = 1'-0"

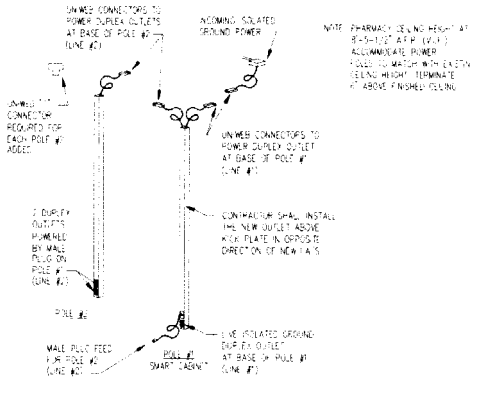

4 POWER POLE DETAIL
RX-4 SCALE: N.T.S.

ELECTRICAL FEEDER NOTES: PHARMACY

S1 PROVIDE DUPLEX FOR REFRIGERATOR AT HEIGHT AS SHOWN ON FLOOR PLAN.
P2 PROVIDE JUNCTION BOX MOUNTED AT 9" AFF WITH COPPER (NM-B) PIGTAIL ADAPTER FOR CONNECTION TO (VENDOR PROVIDED CABINET).
P3 NOT USED
P4 DEDICATED OUTLET FOR WORKBENCH EQUIPMENT
P5 PROVIDE 2-4" LONG PLUGMOLD WITH (2) OUTLETS EACH MOUNTED ON EACH SIDE OF WORKBENCH
P6 ROLL-UP DOOR CONTROLS MOUNTED AT 48" A.F.F. WIRE COMPLETE - PROVIDE JUNCTION FOR EACH DOOR
P6A PROVIDE JUNCTION BOX ABOVE CEILING FOR CONNECTION TO ROLL-UP DOOR. COORDINATE WITH EQUIPMENT AND WIRE CONTROLS COMPLETE
P7 PROVIDE DUPLEX OUTLET MOUNTED @ 28" A.F.F. PROVIDE (2) #12 & #12 (EG) FOR EACH JUNCTION BOXES MT= 6'-0" LONG CORDS AND PLUG IN SCRIPT CABINET @ P7SA&B, & C RESPECTIVELY. ALL WIRING SHALL BE IN CONDUIT
P8 PROVIDE JUNCTION BOX AT 78" A.F.F. FOR FUTURE COMPUTER
PROVIDE (2) 1" C. WITH PULLWIRE FROM JUNCTION BOX TO 6" ABOVE CEILING
P9 DEDICATED CONV. OUTLET
P13 PROVIDE DUPLEX MOUNTED ON SHELVING KICKPLATE
P15 PROVIDE JUNCTION BOXES WITH 6'-0" CORDS AND PLUGS FROM P7A,B,C & D RESPECTIVELY FOR CONNECTION TO UPS SYSTEM
P16 PROVIDE ISOLATED GROUND QUADRAPLEX @ 18" A.F.F. ON EACH SIDE OF SCRIPT CABINET FOR UPS SYSTEM
P18 DEDICATED QUAD OUTLET FOR LASER PRINTER, SCANNER & BARCODE READER
P19 PROVIDE DUPLEX OUTLET ABOVE CEILING FOR CCTV - TIE INTO CONVENIENCE OUTLET CIRCUIT
P22 PROVIDE JUNCTION BOX MOUNTED ABOVE CEILING WITH HOOPER # MW-HTA FEEDER ADAPTER FOR CONNECTION TO LEVER BENCH
P23 PROVIDE CONDUIT AND PULL WIRE FROM 4" ABOVE A.F.F. TO JUNCTION BOXES LOCATED 5'-0" A.F.F. AT PHARMACY. (JUNCTION BOXES ARE FOR ALARM EQUIPMENT)
P24 PROVIDE (3) JUNCTION BOXES AT 12" A.F.F. WITH (2) 3/4" C. AND PULL STRING EACH FROM JUNCTION BOX TO 6" ABOVE CEILING
P25 PROVIDE 3" EC MOUNTED 12" A.F.F. WITH PULL STRING TO ABOVE PHARMACY CEILING

LEGEND

DUPLEX OUTLET
SPECIAL PURPOSE OUTLET
#12/2 CU. W/#12 GND.
3/4" METAL PLATE
UNLESS OTHERWISE NOTED SEE "A" ELECTRICAL NOTES
GFCI GROUND FAULT INTERRUPTER DUPLEX OUTLET
DR. BARLEY OUTLET
1 DATA ENTRY TERMINAL
2 M.D. TASK TERMINAL
3 PRINTER
4 RX PACKET STORAGE
5 TO BE VERIFIED AT A LATER DATE
6 VERTICAL AREA (WITH 2 U)
* DENOTES REMARK
TELEPHONE
FAX MODEM

WILLIAM STARCK ARCHITECTS, INC.
E-mail: starck@starckarchitects.com
Web: www.starckarchitects.com

CHANGE / ALTERATION
A VIOLATION OF LAW FOR ANY PERSON, UNLESS ACTING UNDER THE DIRECTION OF A LICENSED ARCHITECT, TO EMBOSS, ALTER OR ADD TO ANY PUBLISHED PLAN, DRAWING OR SPECIFICATION OF THIS DOCUMENT IN ANY WAY.
IF LICENSED ARCHITECT ALTERS THIS DOCUMENT, HE/SHE SHALL STAMP THE DOCUMENT WITH HIS OR HER SEAL AND THE WORDS "ALTERED BY" FOLLOWED BY HIS OR HER SIGNATURE AND SPECIFIC DESCRIPTION OF THE ALTERATIONS.

CVS/pharmacy
STORE NUMBER: 0374
SHEET TITLE: Rx EXP.
JOB NUMBER: 040633
ARCHIVE NUMBER: 05063

SQUARE FOOTAGE:


PROJECT MANAGER: JWT
PROJECT CODE: PMD
PROJECT ARCHITECT: WSA
DRAWN BY: BOB
CHECKED BY: PD

POWER PLAN, RX TELECOM. LOGISTICS PLANS & DETAILS

SHEET NUMBER: RX-4

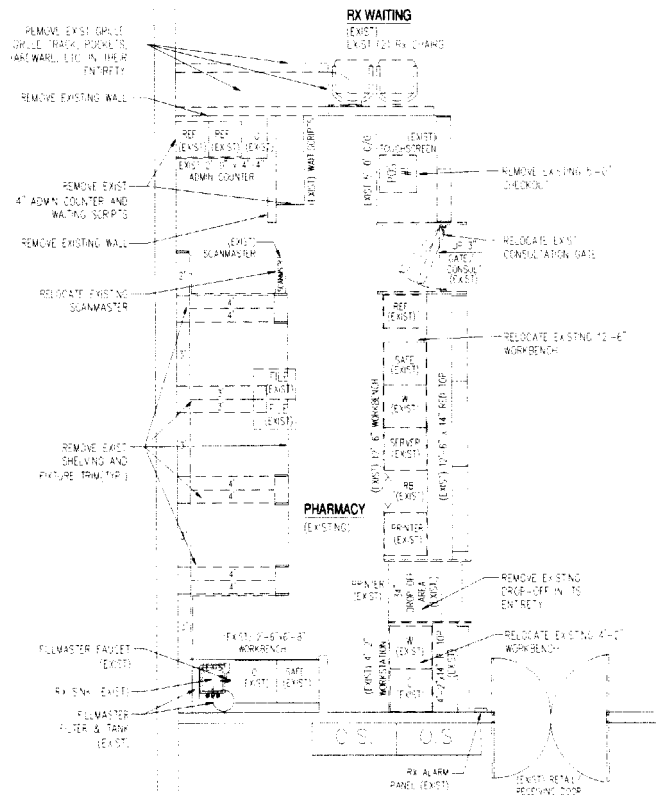

1 RX-1 **FLOOR PLAN - DEMO.**
SCALE: 1/4" = 1'-0"

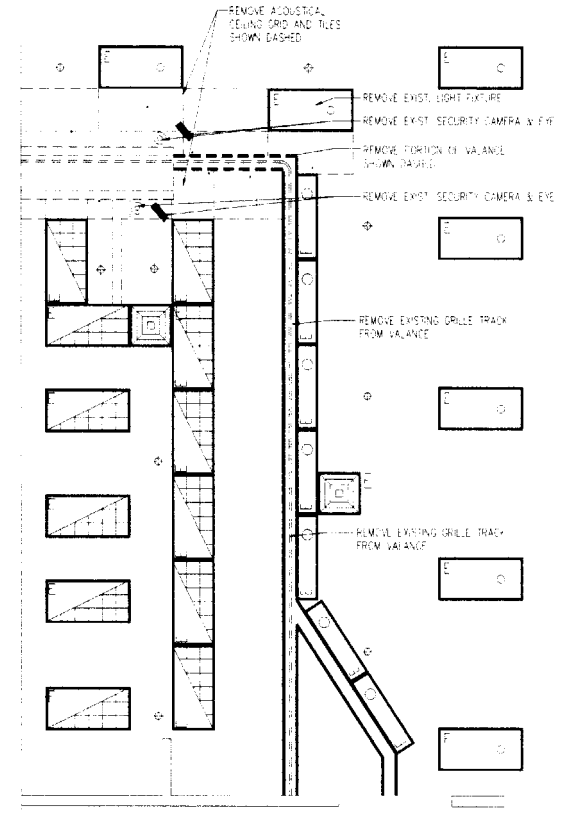

2 RX-1 **REFLECTED CEILING PLAN - DEMO**
SCALE: 1/4" = 1'-0"

LEGEND (DEMO PLAN):

- = WALL TO REMAIN
- = WALL TO BE REMOVED
- = VALANCE TO REMAIN
- = VALANCE TO BE REMOVED
- = EXIST. CEILING TO REMAIN
- = EXIST. CEILING TO BE REMOVED
- = EXIST. FLOOR FINISH TO BE REMOVED

DEMOLITION NOTES:

- G.C. TO COORDINATE W/ PM RELOCATION/ REMOVAL OF RX UNDERCABINETS, REFRIGERATORS, FILE CABINETS, EQUIPMENT, & CABINETS (EG/WITH CAMERAS, FULMASTER SYSTEM, AND SCANMASTER)
- ALL ELECTRICAL COMPONENTS REMOVED DURING DEMOLITION MUST BE CAPPED AND TAGGED IF NO LONGER USED. IF REMODELED STORE LAYOUT, VERIFY ALL ELECTRICAL ITEMS TO BE DEMOLISHED W/ PM
- G.C. TO PROVIDE ALL TEMPORARY BRACING
- CLEAN AND PREPARE ALL SUBFLOORS TO RECEIVE NEW FINISH
- G.C. IS RESPONSIBLE FOR TEMPORARILY RELOCATING MERCHANDISE & STORAGE SHELVING TO ALLOW FOR Rx EXPANSION. COORD. WITH PM
- ALL BURGLAR AND FIRE ALARM DEVICES SHALL BE RELOCATED FOR THE NEW LAYOUT OF THE RX & MANAGER'S OFFICE. COORD. WITH PM

LIGHT FIXTURE MARKINGS LEGEND

LIGHT FIXTURES LABELED EX. EXISTING FIXTURE
LIGHT FIXTURES LABELED EXR EXISTING FIXTURE TO BE RELOCATED

WILLIAM STARCK ARCHITECTS, INC.
114 DURFEE STREET
FALL RIVER, MASSACHUSETTS 02720
tel: 508.675.5732
fax: 508.672.8936
e-mail: starck@starckarchitects.com
Web: www.starckarchitects.com

REVISIONS

DRAWING INFORMATION
IT IS A VIOLATION OF LAW FOR ANY PERSON, UNLESS ACTING UNDER THE DIRECTION OF A LICENSED ARCHITECT, PROFESSIONAL ENGINEER, LANDSCAPE ARCHITECT OR LAND SURVEYOR TO ALTER ANY ITEM ON THIS DOCUMENT IN ANY WAY.
ANY LICENSEE WHO ALTERS THIS DOCUMENT IS REQUIRED BY LAW TO AFFIX HIS OR HER SEAL AND THE NOTATION 'ALTERED BY' FOLLOWED BY HIS OR HER SIGNATURE AND SPECIFIC DESCRIPTION OF THE ALTERATIONS

CVS/pharmacy

0374

PROJECT TYPE: Rx EXP.

SQUARE FOOTAGE:

TOTAL STORE AREA: 9,600 S.F.	
RETAIL AREA W/ Rx: 7,426 S.F.	PHARMACY AREA: 454 S.F.
STORAGE AREA: 175 S.F.	MEZZANINE AREA: 293 S.F.
PROJECT AREA: 1,924 S.F.	

PROJECT MANAGER	MT
PROJECT COORD.	PMD
PROJECT ARCHITECT	WSA
DATE	07/10/07
DRAWING SCALE	AS NOTED

TITLE:
FLOOR PLAN-DEMO., REFLECTED CEILING PLAN - DEMO, & NOTES

RX-1