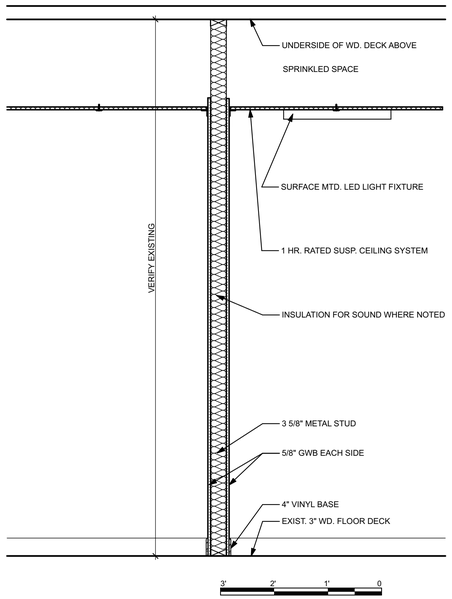

2 A5.4 UL (L206) TYP. INT. WALL- GROUND FLOOR

SCALE: 3/4" = 1'-0"

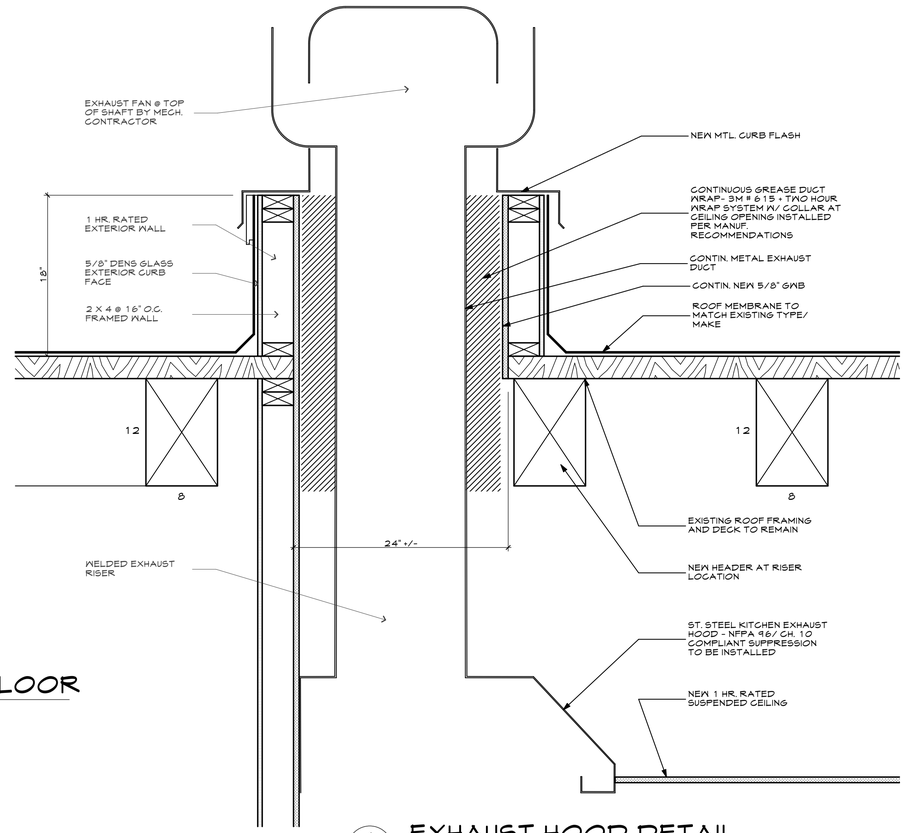

1 A5.4 EXHAUST HOOD DETAIL

SCALE: 1 1/2"= 1'-0"

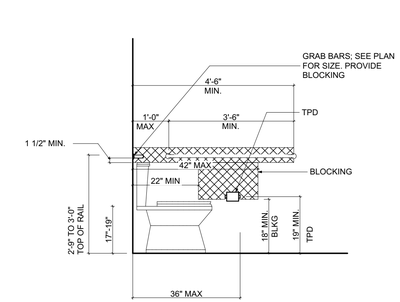

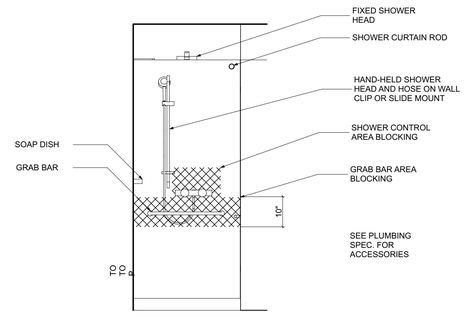

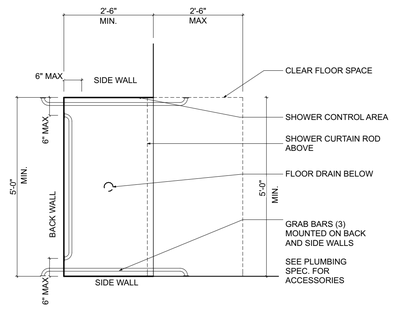

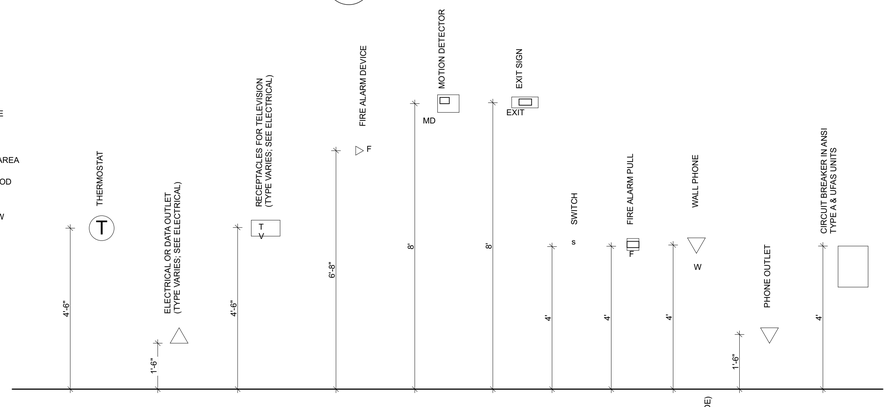

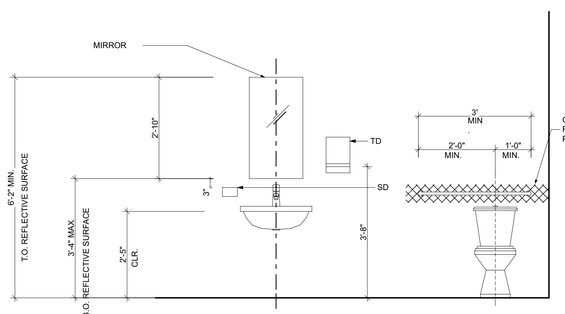

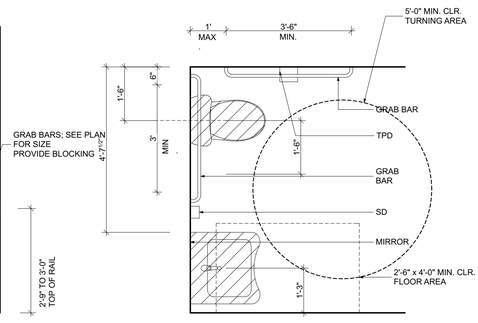

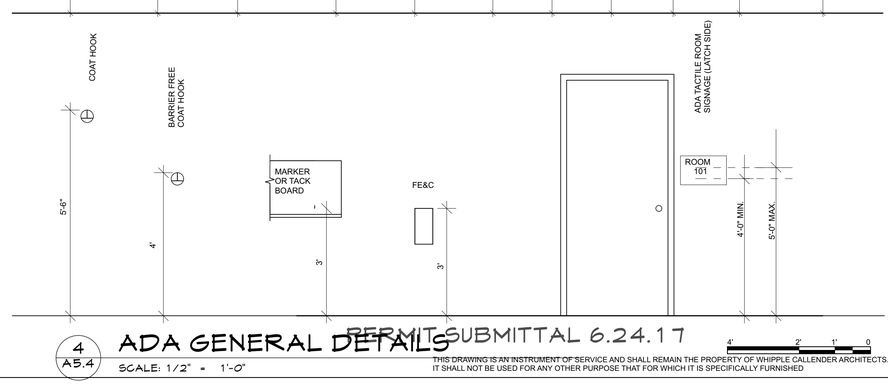

4 A5.4 ADA GENERAL DETAILS

SCALE: 1/2" = 1'-0"

PERMIT SUBMITTAL 6.24.17

4' 2' 1' 0

THIS DRAWING IS AN INSTRUMENT OF SERVICE AND SHALL REMAIN THE PROPERTY OF WHIPPLE CALLENDER ARCHITECTS. IT SHALL NOT BE USED FOR ANY OTHER PURPOSE THAT FOR WHICH IT IS SPECIFICALLY FURNISHED

LIBERTY BAY

343 FOREST AVENUE PORTLAND, MAINE 04101

LICENSED ARCHITECT JOSEPH A. DELANEY #1722 STATE OF MAINE

WHIPPLE CALLENDER ARCHITECTS

136 PLEASANT AVE.
PORTLAND, ME 04103
P 207.775.2696
F 207.775.3631
www.whipplecallender.com

MARK	DESCRIPTION	DATE
	PERMIT SUBMITTAL	6.24.17

DATE: 6/28/17 SFMO APPLICATION SET
CHECKED BY: JAD
DRAWN BY: CLBC
JOB: LIB 2017
SHEET TITLE: DETAILS

A5.4