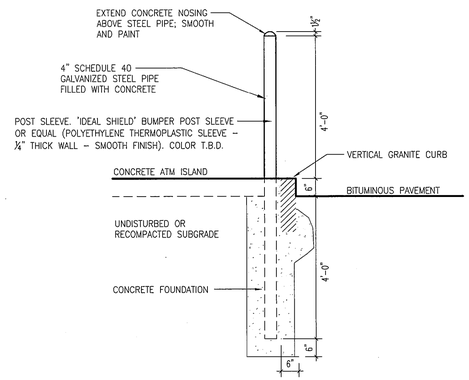


## L1 4" BOLLARD SECTION

1/2" = 1'-0"

NOTE: FOR USE AT DRIVE-THRU ISLAND. SEE SHEET L101 FOR DRIVE-THRU ISLAND LAYOUT.

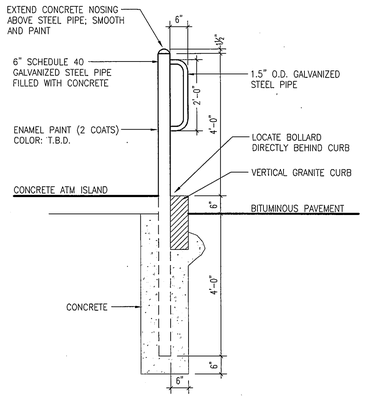


## L7 6" BOLLARD WITH STEEL GUARD SECTION

1/2" = 1'-0"

NOTE: FOR USE AT DRIVE-THRU ISLAND. SEE SHEET L101 FOR DRIVE THRU ISLAND LAYOUT.

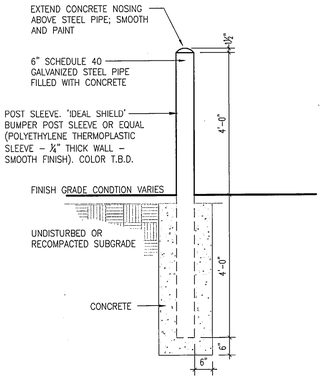


## L13 6" BOLLARD SECTION

1/2" = 1'-0"

NOTE: FOR AROUND BUILDING. SEE SHEET L101 FOR BOLLARD LOCATIONS.

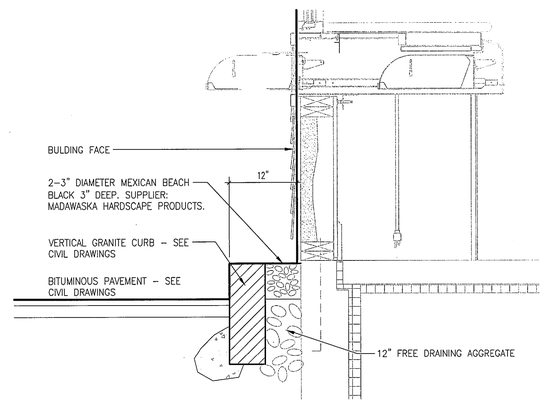


## L16 DRIVE-THRU CURB/BUILDING SECTION

1" = 1'-0"

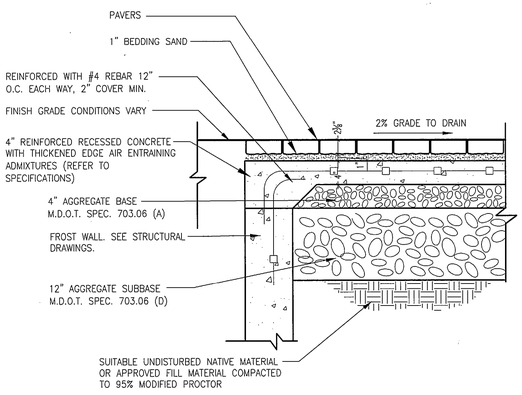


## F1 PAVERS ON CONCRETE SLAB SECTION

1" = 1'-0"

NOTE: FOR USE OVER SLABS AT ENTRY FROST WALLS.

NOTES:

1. CONCRETE TO RECEIVE STIFF BRISTLE–BROOM FINISH UNLESS , OTHERWISE NOTED.
2. IF HEATED CONCRETE SIDEWALK ADD ALTERNATE IS ACCEPTED, CONCRETE TO RECEIVE STAMPED FINISH. PATTERN T.B.D.

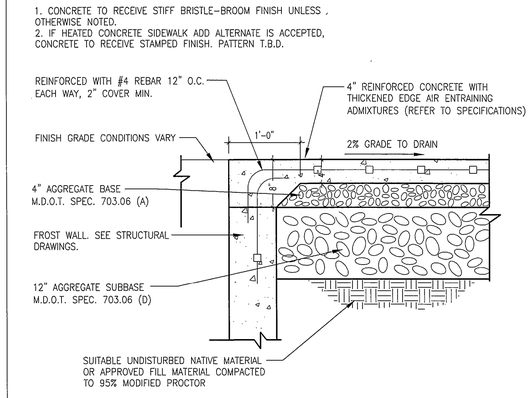


## F6 CONCRETE SLAB SECTION

1" = 1'-0"

NOTE: FOR USE AT EGRESS PAD AND/OR IF HEATED CONCRETE SIDEWALK ADD ALTERNATE IS ACCEPTED.

NOTES:

1. CONCRETE TO RECEIVE STAMPED FINISH. PATTERN T.B.D.

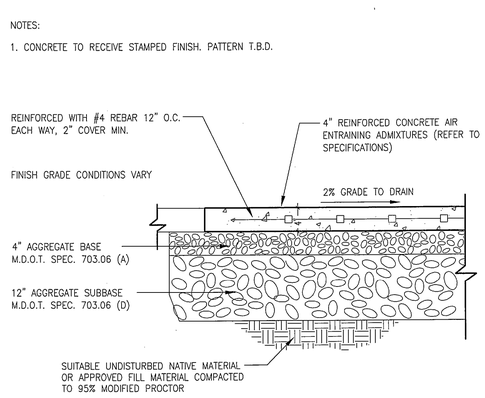


## F11 CONCRETE SIDWALK SECTION

1" = 1'-0"

NOTE: FOR USE ONLY IF HEATED CONCRETE SIDEWALK ADD ALTERNATE IS ACCEPTED.

## A1 NOT USED

N/A

## A1 NOT USED

N/A

NOT FOR CONSTRUCTION


RACHEL A. ROURKE SUNHALL NO. 2674 LICENSED LANDSCAPE ARCHITECT STATE OF MAINE

Gawron Turgeon ARCHITECTS
29 Black Point Road
Scarborough, Maine 04074
www.gawronturgeon.com
207-883-6307 tel 207-883-0361 fax


CPCU CREDIT UNION

| REVISIONS | | |
|---|---|---|
| # | DATE | DESCRIPTION |
| 1 | 06.17.11 | PRELIM. SITE PLAN REVIEW |
| 2 | 07.28.11 | STAFF REVIEW |
| 3 | 09.27.11 | PRICING |

| | |
|---|---|
| DATE: | 09.27.11 |
| PROJECT # | 030311 |
| DRAWN BY: | KLD |
| CHECKED BY: | RS |
| DRAWING SCALE | VARIES |

SHEET TITLE

LANDSCAPE DETAILS

L104


© COPYRIGHT 1985–2008
REPRODUCTION OR REUSE OF THIS DOCUMENT WITHOUT WRITTEN PERMISSION OF GAWRON TURGEON ARCHITECTS IS PROHIBITED



I:\2011\030311 - cpcu Portland\CAD Landscape\Working Dwgs\Dwgs\030311 Details Rev 3.1.dwt Details 9/27/2011 4:38:34 PM LAM-mmbg