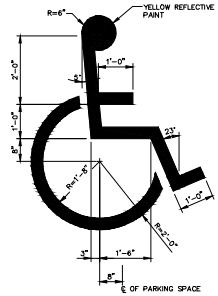

INTERNATIONAL BARRIER FREE SYMBOL

NOT TO SCALE

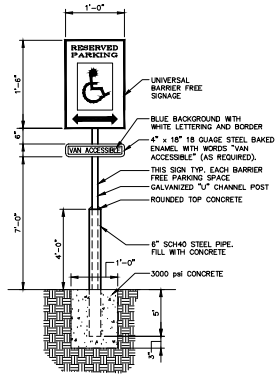

BARRIER FREE PARKING SIGN

NOT TO SCALE

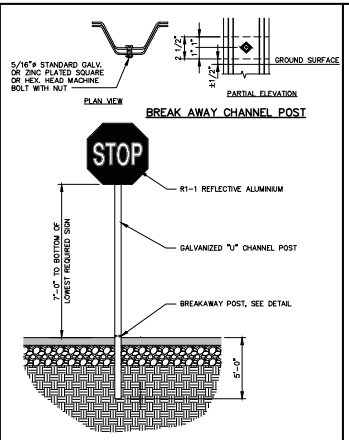

STOP SIGN

NOT TO SCALE

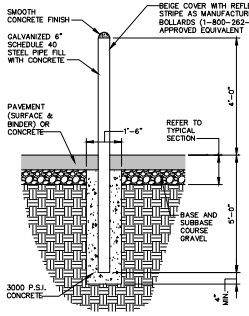

GUARD POST

(DUMPSTER ENCLOSURE, IN PARKING LOT ADJACENT TO COLUMN, AND REAR BUILDING ENTRANCE ONLY)

NOT TO SCALE

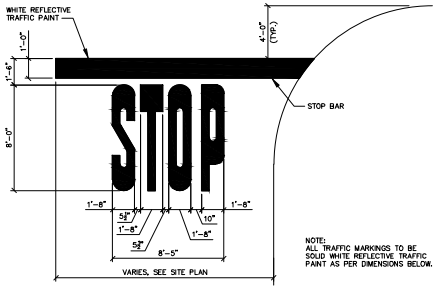

PAVEMENT MARKINGS

NOT TO SCALE

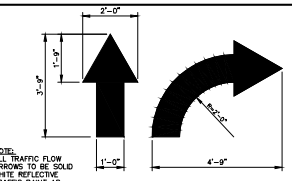

NOTE:
ALL TRAFFIC FLOW ARROWS TO BE SOLID WHITE REFLECTIVE TRAFFIC PAINT AS PER DIMENSIONS.

TRAFFIC FLOW ARROWS

NOT TO SCALE

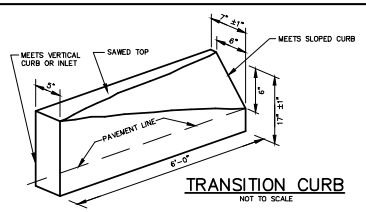

TRANSITION CURB

NOT TO SCALE

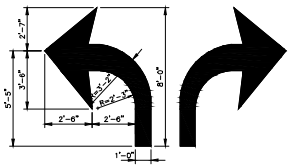

NOTE:
ALL TRAFFIC FLOW ARROWS TO BE SOLID WHITE REFLECTIVE TRAFFIC PAINT AS PER DIMENSIONS.

TRAFFIC FLOW ARROWS

NOT TO SCALE

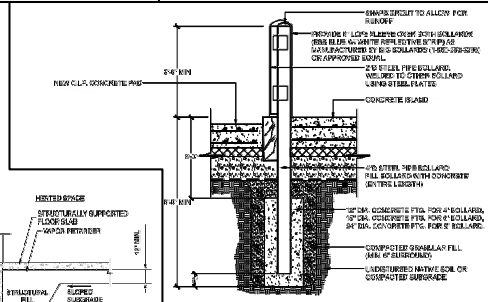

ATM BOLLARD

NOT TO SCALE

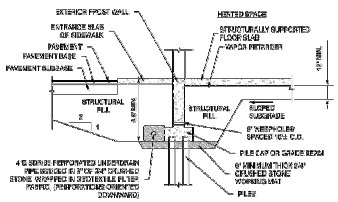

UNDERDRAIN DETAIL

NOT TO SCALE

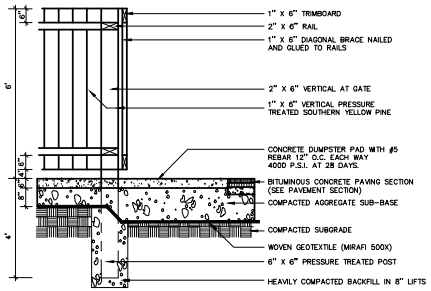

SECTION

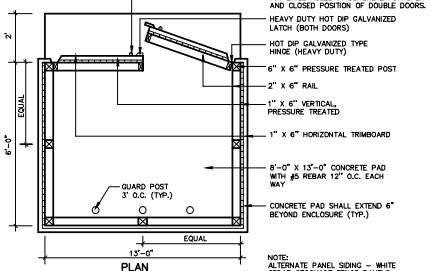

PLAN

NOTE:
ALTERNATE PANEL SIDING – WHITE CEDAR STOCKADE FENCE PANELS

DUMPSTER ENCLOSURE

NOT TO SCALE

NOTE: THIS PLAN SET IS ISSUED FOR PERMITTING PURPOSES AND SHALL NOT BE USED FOR CONSTRUCTION.

7/23/15

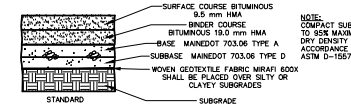

NOTE:
COMPACT SUBGRADE TO 95% MAXIMUM DRY DENSITY IN ACCORDANCE WITH ASTM D-1557

THICKNESS OF LAYERS

STANDARD	LAYERS
1 1/4"	SURFACE COURSE BITUMINOUS 9.5mm HMA
2 1/4"	BINDER COURSE BITUMINOUS SUPERPAVE 19.0mm HMA
6"	AGGREGATE BASE GRAVEL MAINE DOT 703.06 TYPE A
12"	AGGREGATE SUBBASE GRAVEL MAINEDOT 703.06 TYPE D

BITUMINOUS PAVEMENT SECTION

NOT TO SCALE

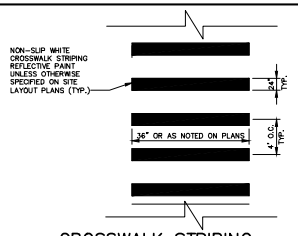

CROSSWALK STRIPING

NOT TO SCALE

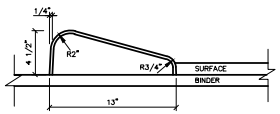

SLIPFORM CAPE COD CURB

NOT TO SCALE

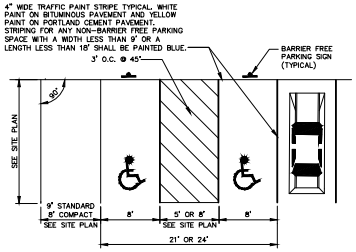

PARKING SPACE DIMENSIONS

NOT TO SCALE

Rev.	Date	Revision
-	-	-

Issued For	Date	By
BUILDING PERMIT SUBMISSION	7/23/15	AMP
RESPONSE TO CONDITIONS OF APPROVAL	7/16/15	AMP
REMOVED PLANTINGS	7/01/15	DER
RESPONSE TO CITY COMMENTS	6/29/15	DER
PRICING	6/05/15	AMP
SITE PLAN REVIEW	5/13/15	AMP
CLIENT REVIEW	4/13/15	AMP

Design: AMP	Draft: CG	Date: DEC 2014
Checked: AMP	Scale: 1"=10'	Job No.: 2970
File Name: 2970-DETAILS.dwg		

This plan shall not be modified without written permission from Gorrill-Palmer Consulting Engineers, Inc.(GPCEI). Any alterations, authorized or otherwise, shall be at the user's sole risk and without liability to GPCEI.

GORRILL PALMER
Relationships. Responsiveness. Results.
www.gorrillpalmer.com
207.657.6910

Drawing Name: Details 1

Project: Bangor Savings Bank
20 Marginal Way, Portland, Maine

Client: Bangor Savings Bank
99 Franklin Street, Bangor, Maine 04401

Drawing No. C401

G:\CAD WORKING\2970 - BSB Marg Way\dwg\2970-DETAILS.dwg - 7/23/2015 5:58 PM