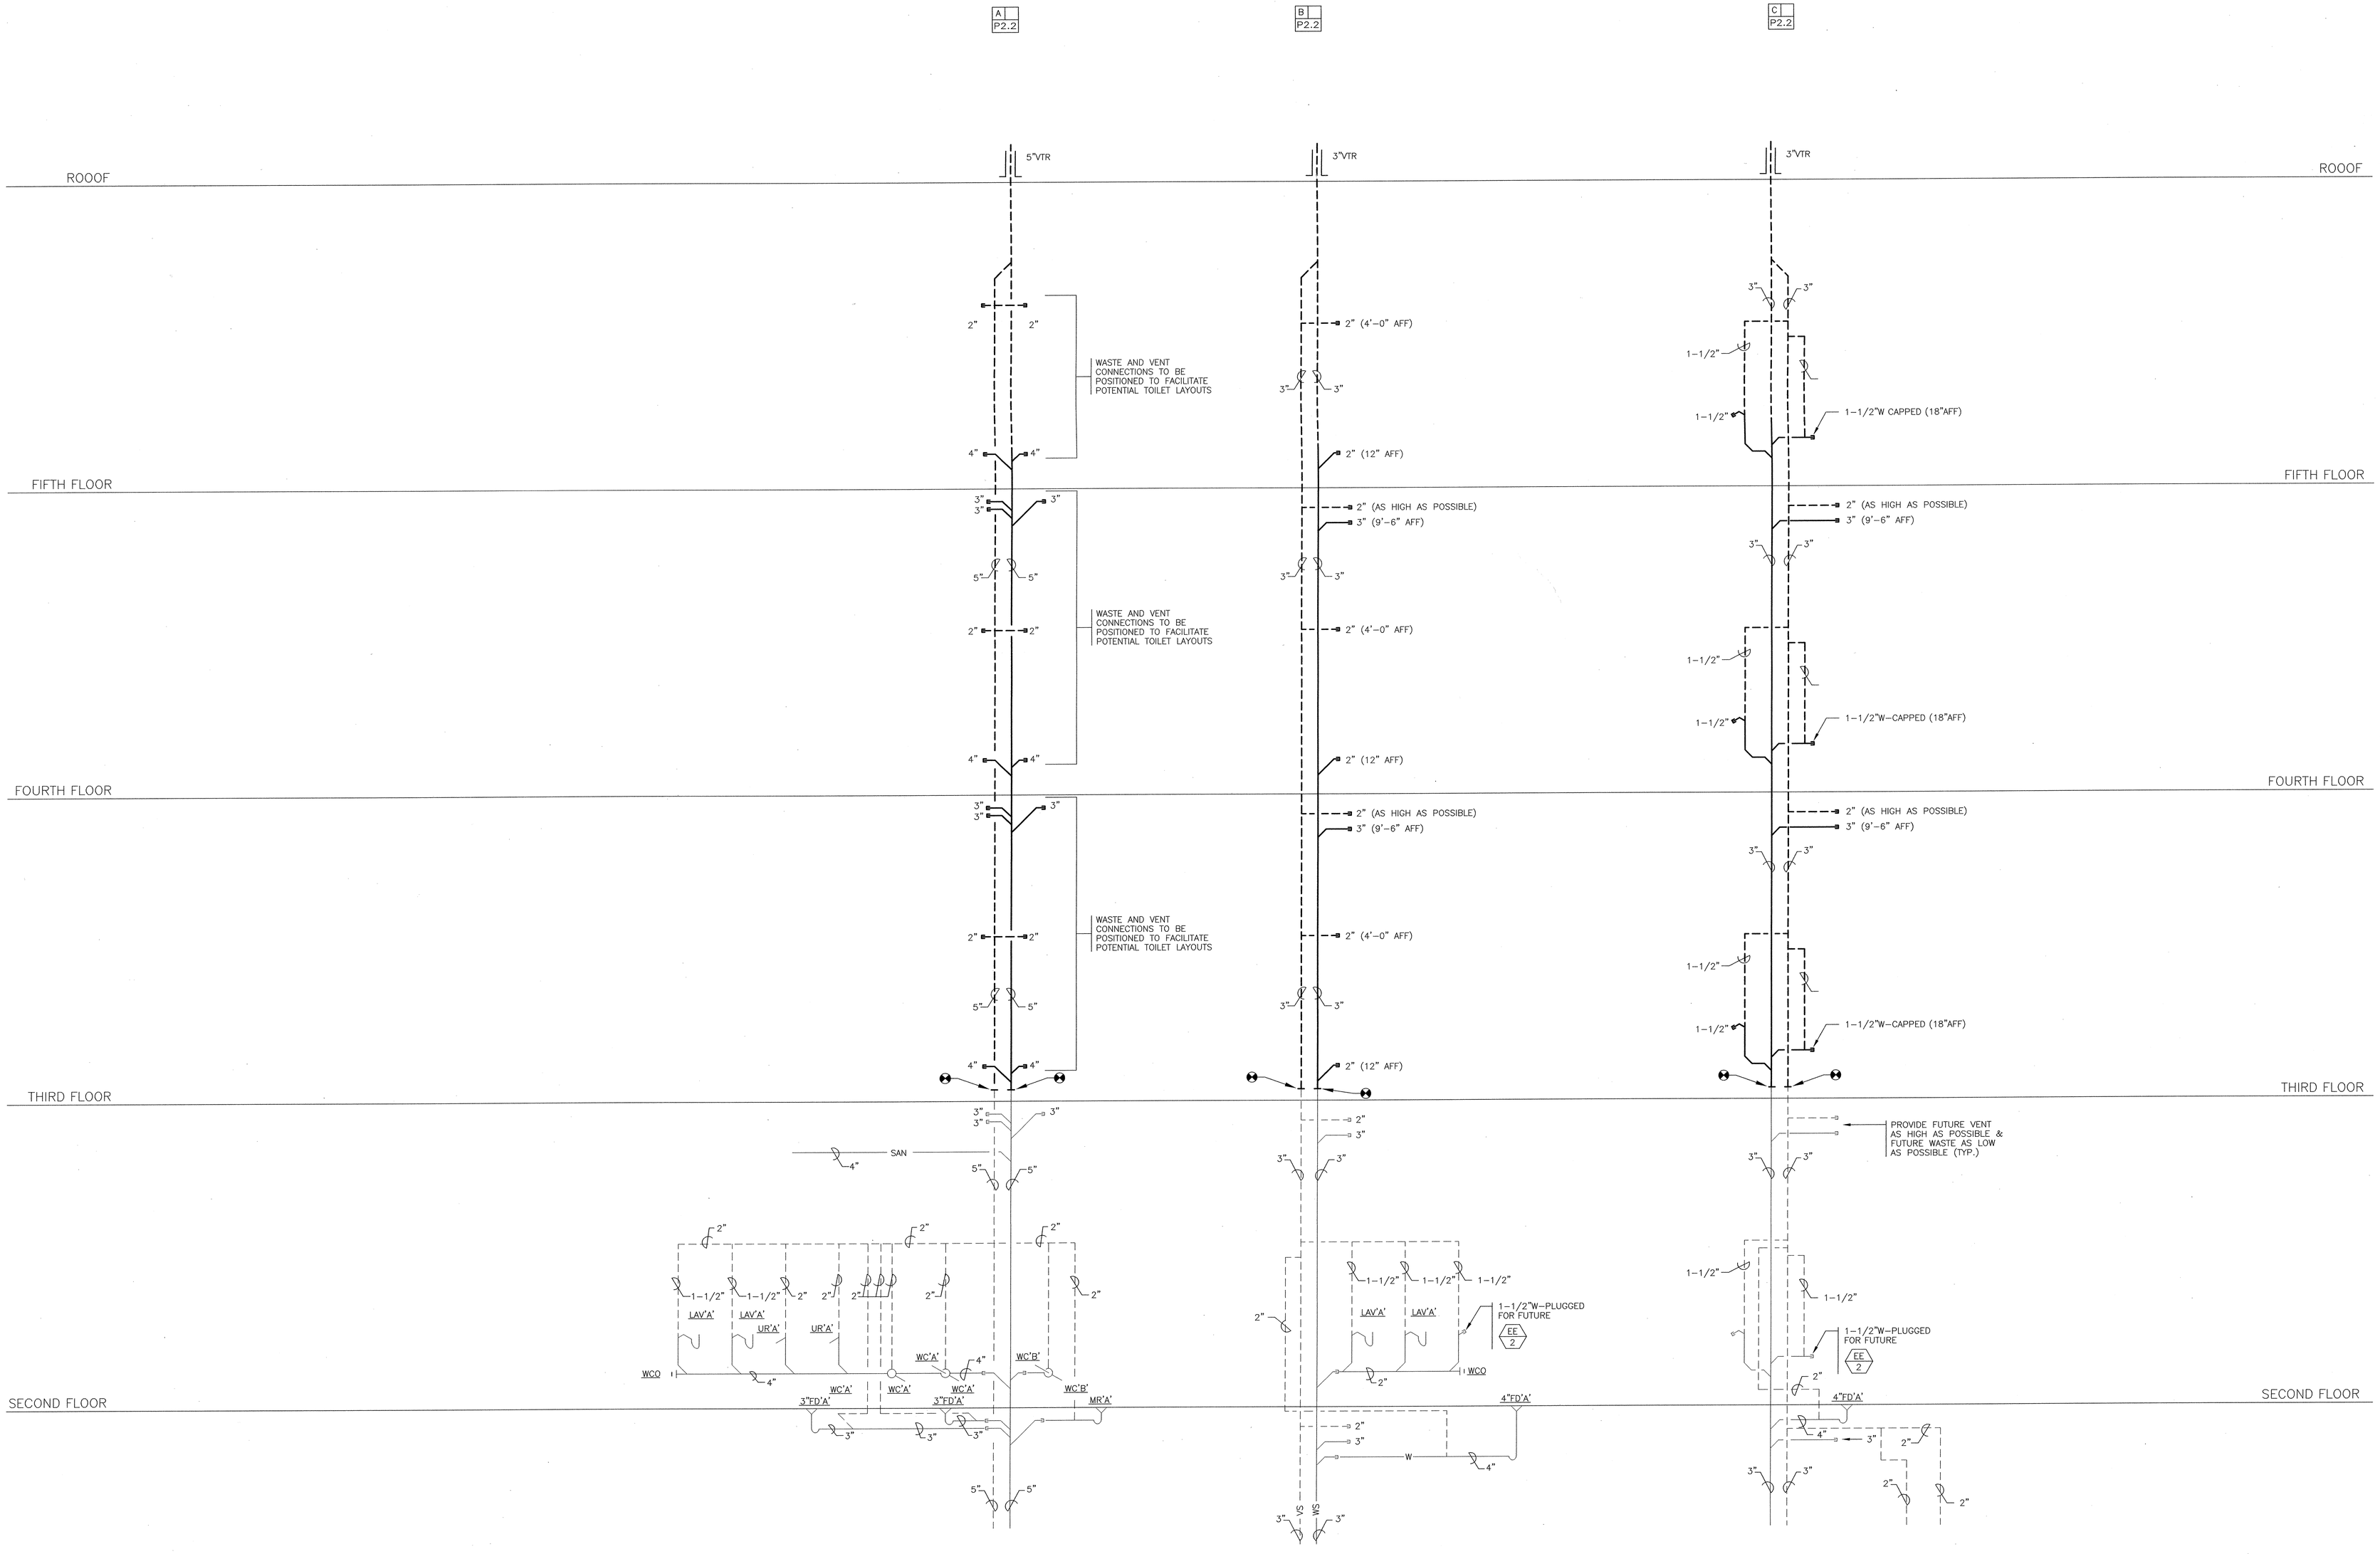

SMMA
SYMMES MAINI & McKEE ASSOCIATES
1000 Massachusetts Avenue
Cambridge, Massachusetts 02138
617.547.5400 Fax 617.354.5758

OWNER REVIEW

NAME	DATE

NO.	DATE	DESCRIPTION
0	02.20.04	CONSTRUCTION

ISSUE LOG

△ = CLOUDED CHANGE

UNIVERSITY OF SOUTHERN MAINE
SCIENCE BUILDING RESEARCH WING EXPANSION
70 Falmouth Street
Portland, Maine

STATE OF MAINE
JAMES R. PALMER
No. 9399
REGISTERED PROFESSIONAL ENGINEER

WASTE & VENT RISER DIAGRAM

SCALE	N.T.S.
DRAWN BY	TGW
CHECKED BY	
PROJ. ARCH. / ENGR.	
PROJ. MGR.	RCH
JOB NO.	03049.00

© SYMMES, MAINI & McKEE ASSOCIATES, INC. 2003

P2.1