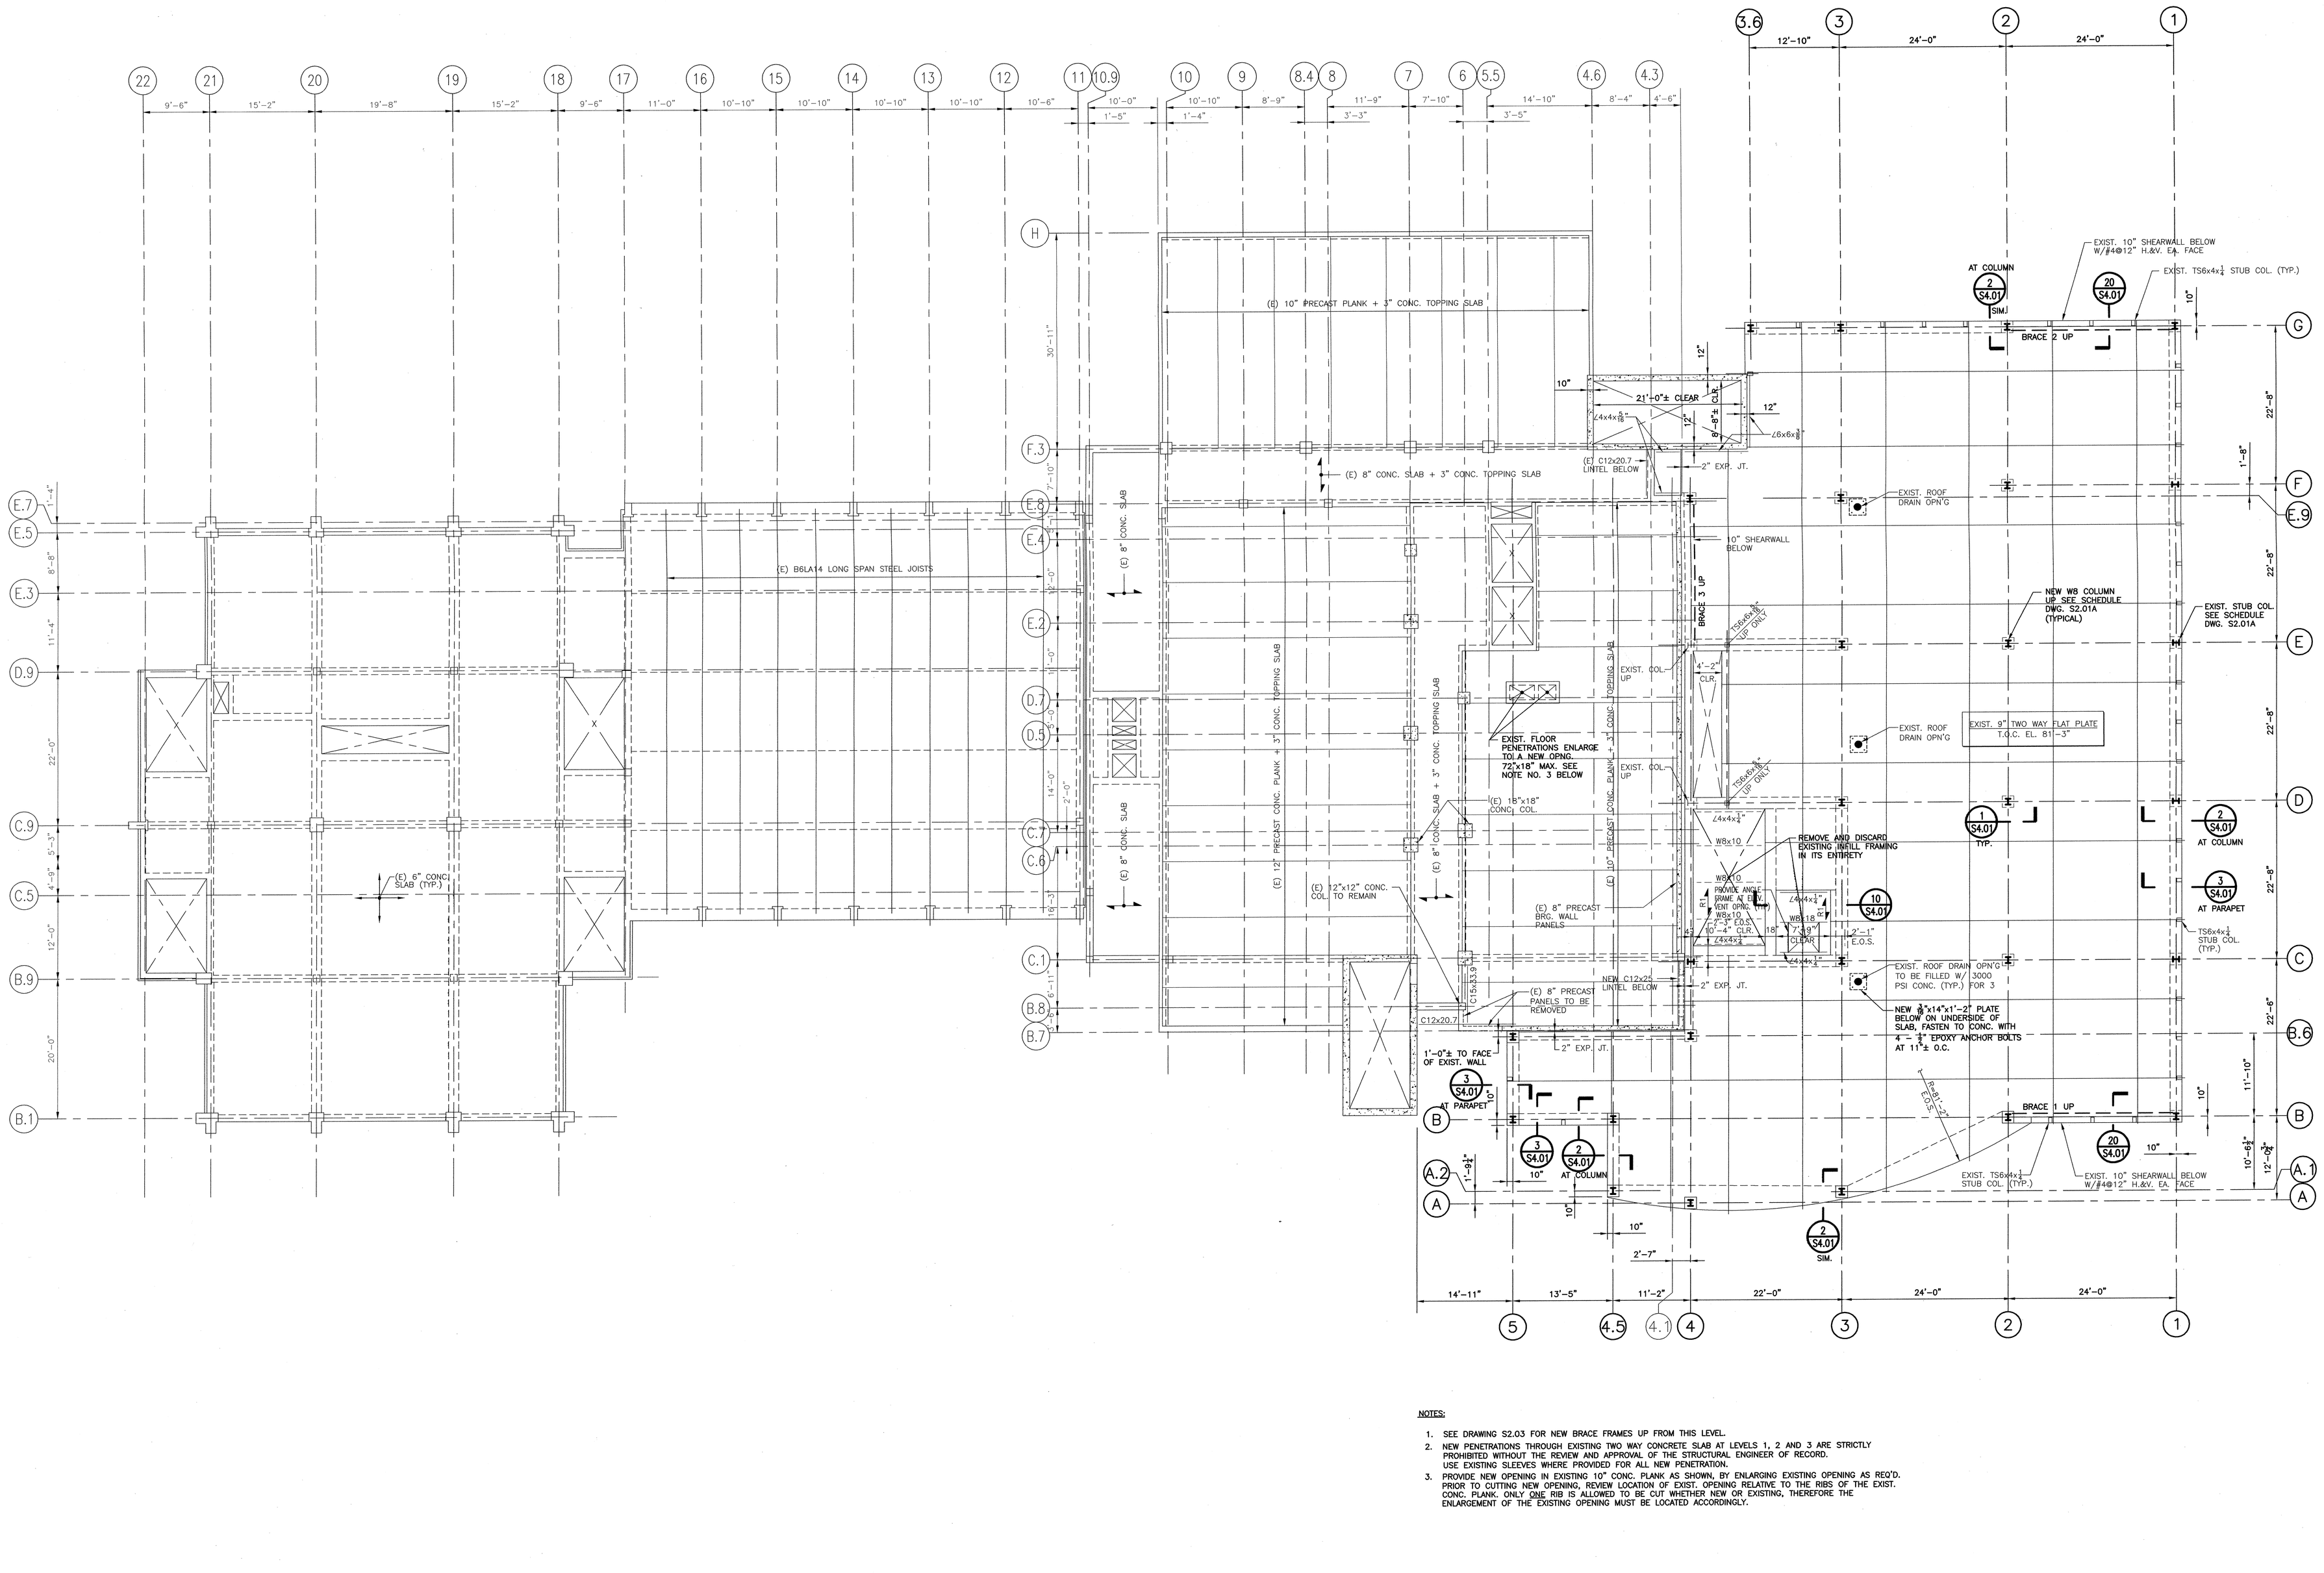

NOTES:

1. SEE DRAWING S2.03 FOR NEW BRACE FRAMES UP FROM THIS LEVEL.
2. NEW PENETRATIONS THROUGH EXISTING TWO WAY CONCRETE SLAB AT LEVELS 1, 2 AND 3 ARE STRICTLY PROHIBITED WITHOUT THE REVIEW AND APPROVAL OF THE STRUCTURAL ENGINEER OF RECORD. USE EXISTING SLEEVES WHERE PROVIDED FOR ALL NEW PENETRATION.
3. PROVIDE NEW OPENING IN EXISTING 10" CONC. PLANK AS SHOWN, BY ENLARGING EXISTING OPENING AS REQ'D. PRIOR TO CUTTING NEW OPENING, REVIEW LOCATION OF EXIST. OPENING RELATIVE TO THE RIBS OF THE EXIST. CONC. PLANK. ONLY ONE RIB IS ALLOWED TO BE CUT WHETHER NEW OR EXISTING, THEREFORE THE ENLARGEMENT OF THE EXISTING OPENING MUST BE LOCATED ACCORDINGLY.

SMMA
SYMMES MAINI & MCKEE ASSOCIATES
1000 Massachusetts Avenue
Cambridge, Massachusetts 02138
617.547.5400 Fax 617.354.5758

OWNER REVIEW

NAME	DATE

NO.	DATE	DESCRIPTION
0	2-20-04	CONTRACT DOCUMENTS

ISSUE LOG
△ = CLOUDED CHANGE

UNIVERSITY OF SOUTHERN MAINE
SCIENCE BUILDING RESEARCH WING EXPANSION
70 Falmouth Street
Portland, Maine

STATE OF MAINE
M. CROSWELL
No. 8350
REGISTERED PROFESSIONAL ENGINEER

EXISTING ROOF/ NEW THIRD FLOOR FRAMING PLAN

SCALE	1/8"=1'-0"
DRAWN BY	RTL/TMM
CHECKED BY	
PROJ. ARCH. / ENGR.	PL
PROJ. MGR.	RCH
JOB NO.	03049.00

© SYMMES, MAINI & MCKEE ASSOCIATES, INC. 2003

S1.31