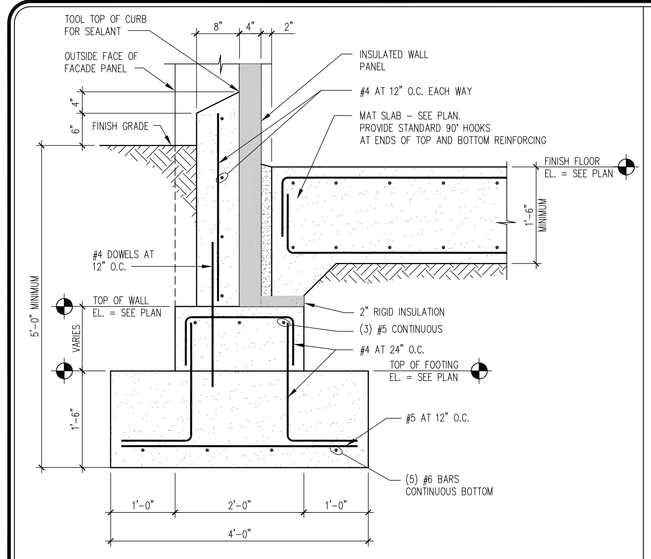

SECTION 6 F200
SCALE: 3/4" = 1'-0"

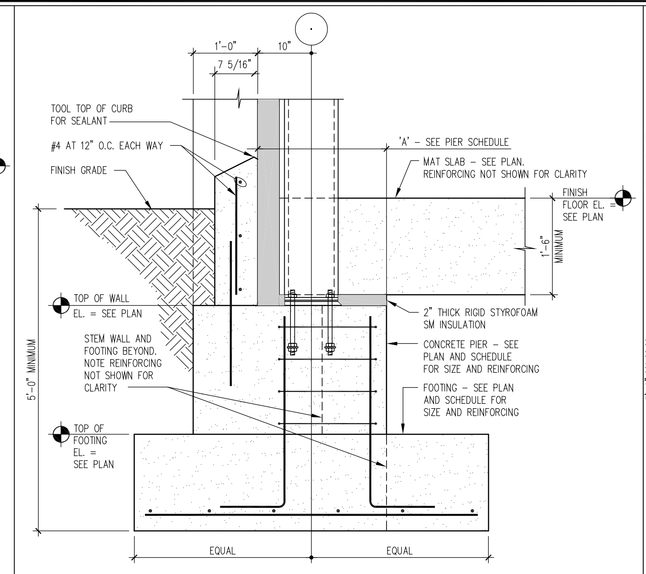

SECTION 7 F200
SCALE: 3/4" = 1'-0"

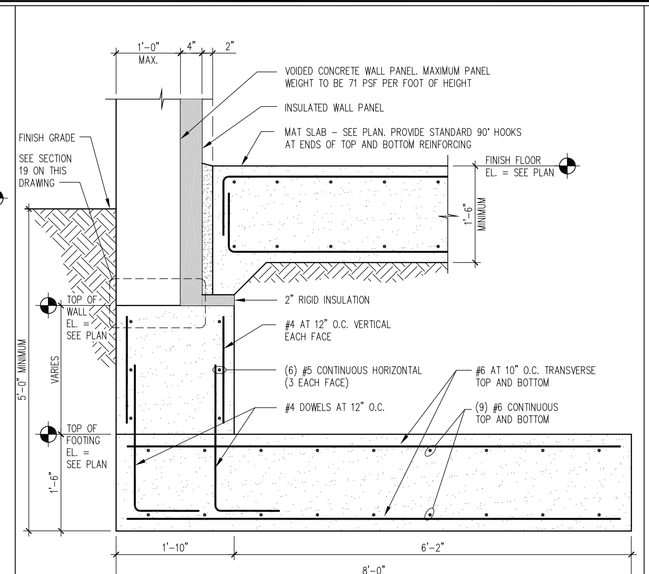

SECTION 8 F200
SCALE: 3/4" = 1'-0"

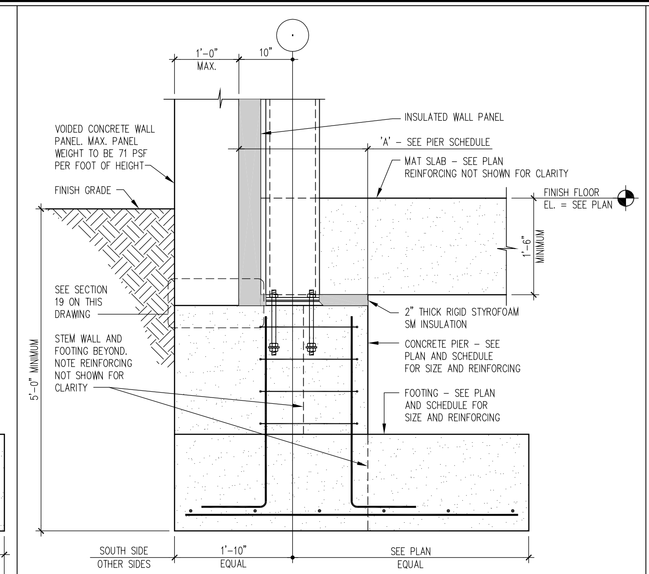

SECTION 9 F200
SCALE: 3/4" = 1'-0"

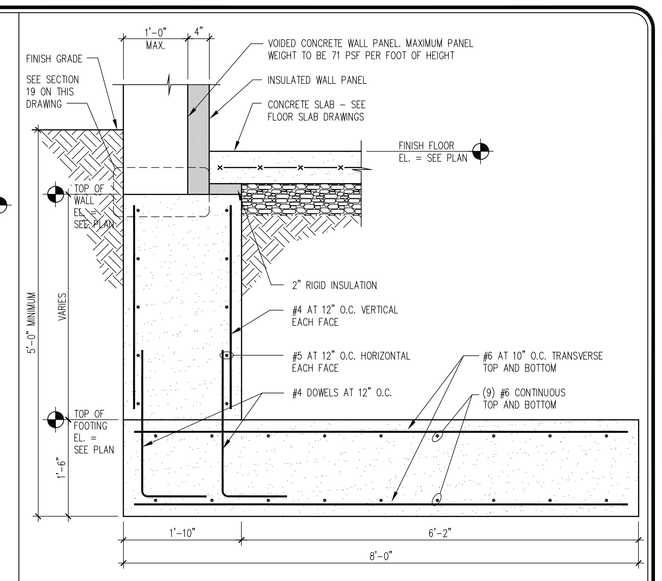

SECTION 10 F200
SCALE: 3/4" = 1'-0"

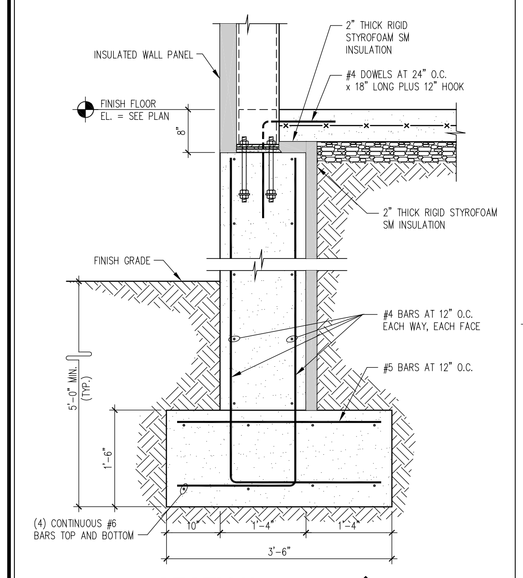

SECTION 11 F200
SCALE: 3/4" = 1'-0"

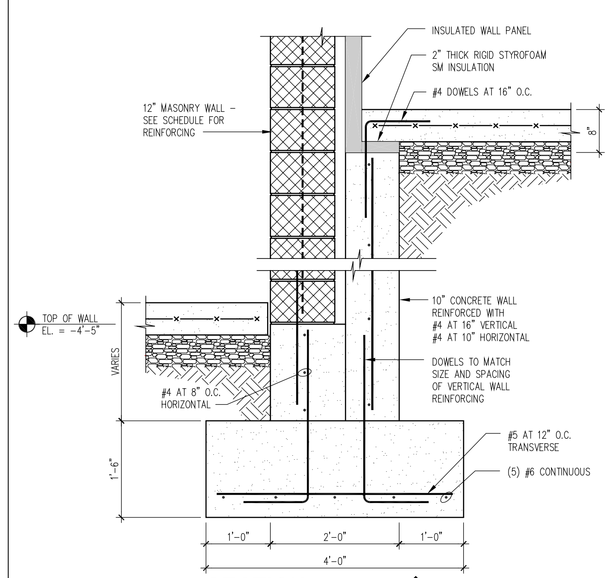

SECTION 12 F200
SCALE: 3/4" = 1'-0"

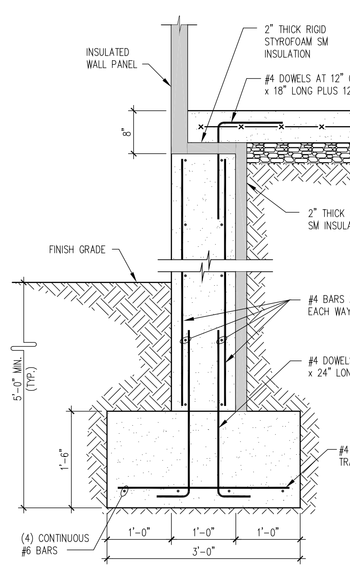

SECTION 13 F200
SCALE: 3/4" = 1'-0"

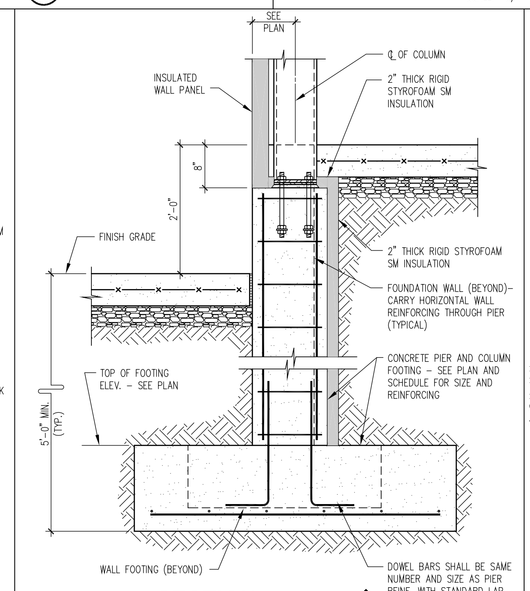

SECTION 14 F200
SCALE: 3/4" = 1'-0"

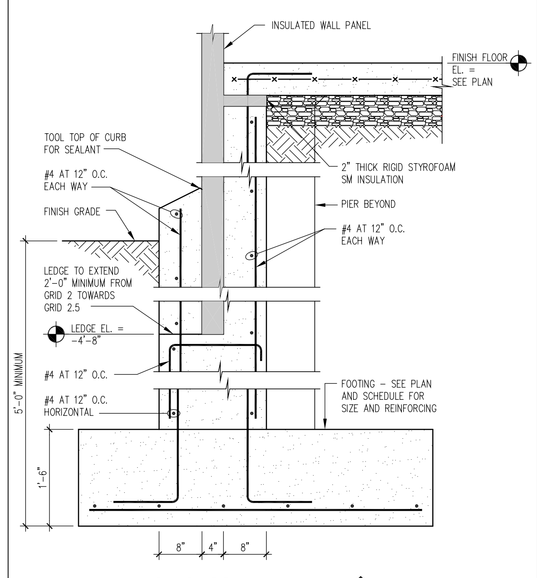

SECTION 15 F200
SCALE: 3/4" = 1'-0"

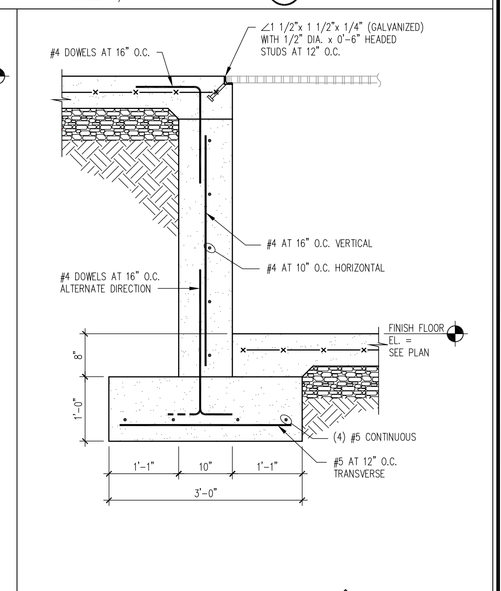

SECTION 16 F200
SCALE: 3/4" = 1'-0"

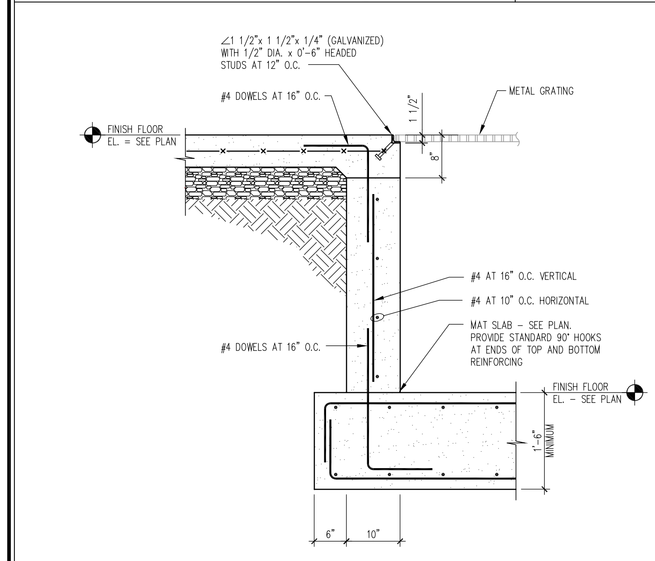

SECTION 12 F200
SCALE: 3/4" = 1'-0"

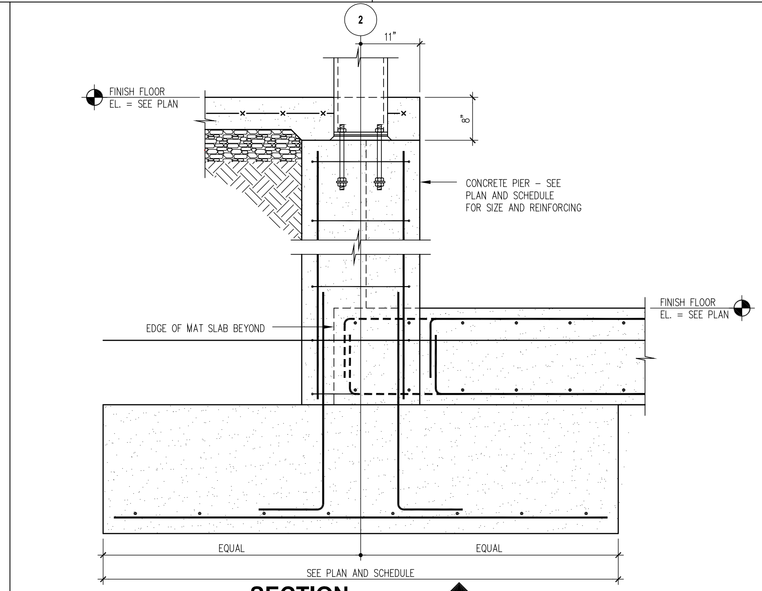

SECTION 13 F200
SCALE: 3/4" = 1'-0"

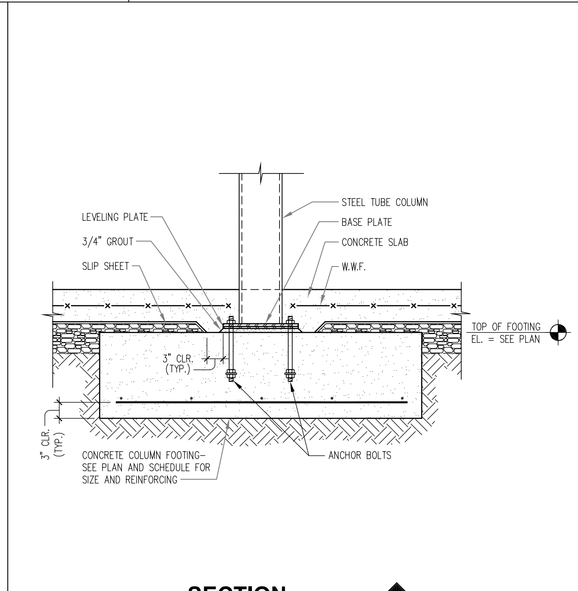

SECTION 14 F200
SCALE: 3/4" = 1'-0"

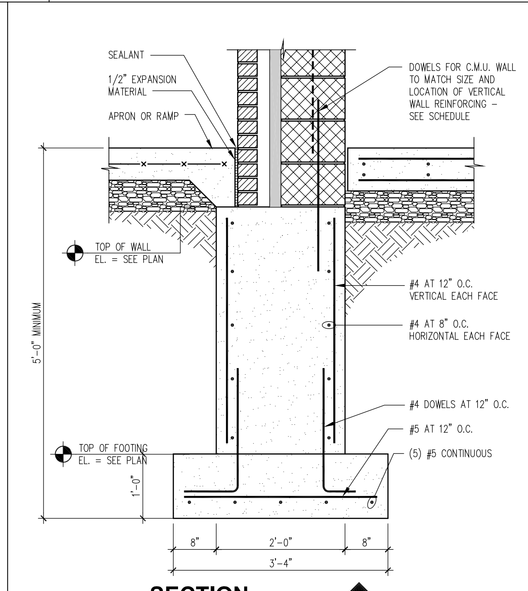

SECTION 15 F200
SCALE: 3/4" = 1'-0"

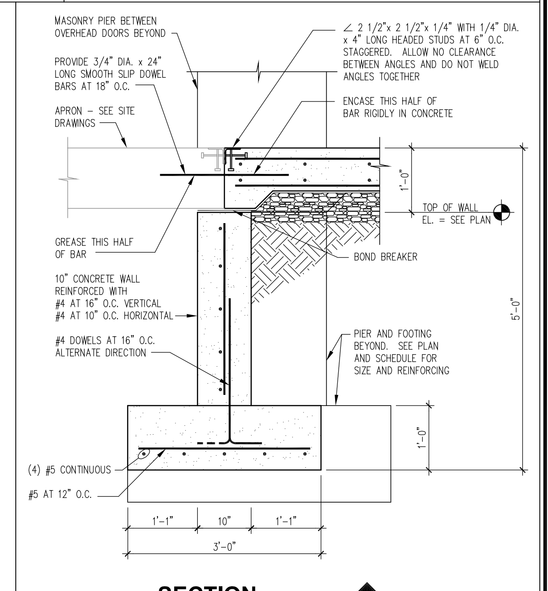

SECTION 16 F200
SCALE: 3/4" = 1'-0"

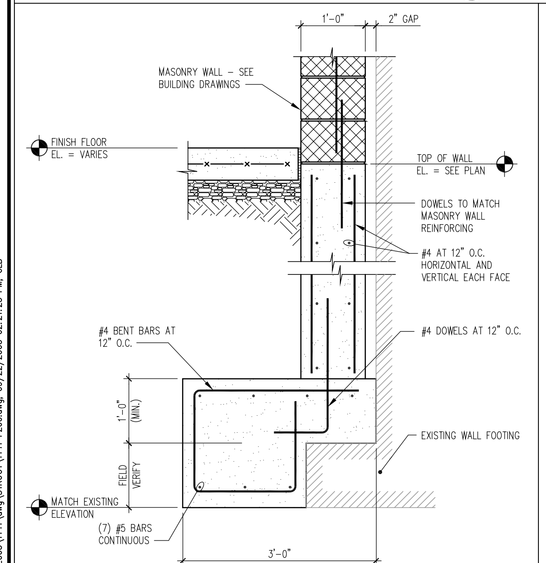

SECTION 17 F200
SCALE: 3/4" = 1'-0"

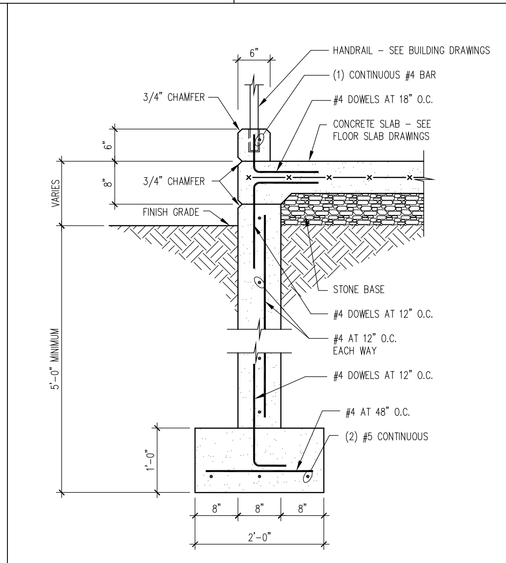

SECTION 18 F200
SCALE: 3/4" = 1'-0"

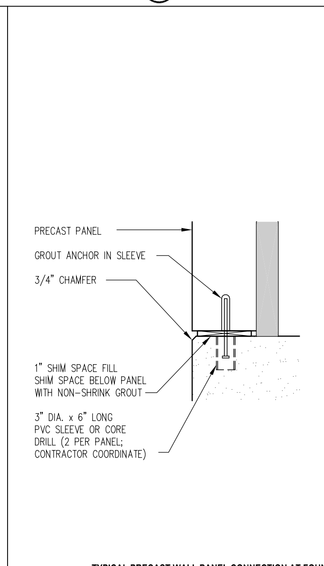

TYPICAL PRECAST WALL PANEL CONNECTION AT FOUNDATION

SECTION 19 F200
SCALE: 3/4" = 1'-0"

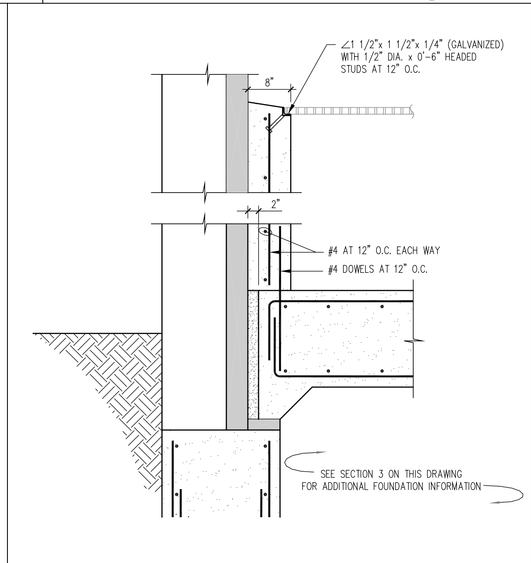

SECTION 20 F200
SCALE: 3/4" = 1'-0"

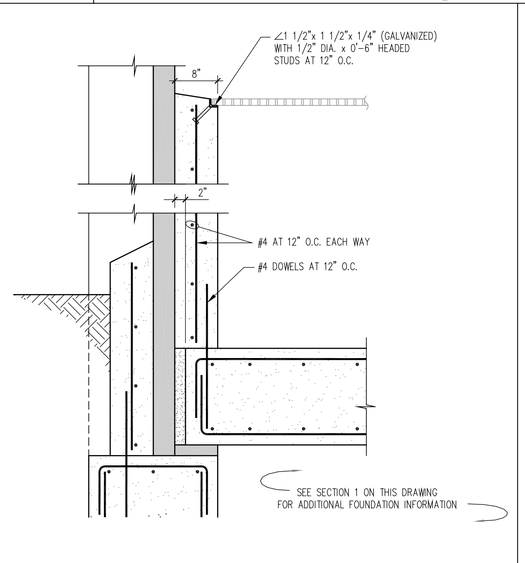

SECTION 21 F200
SCALE: 3/4" = 1'-0"

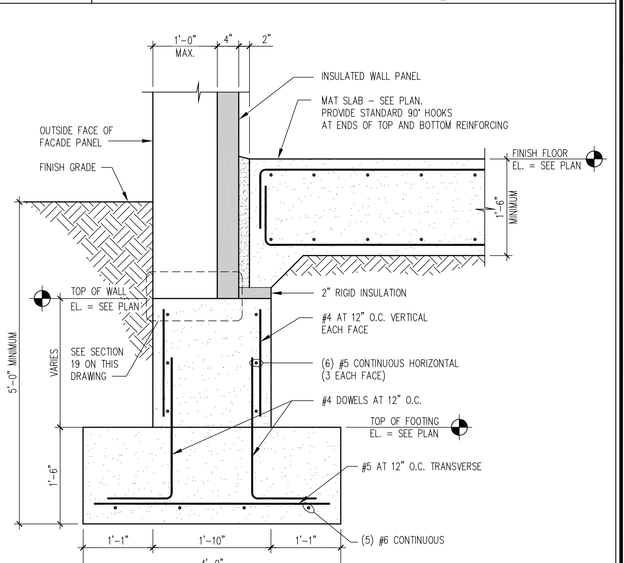

SECTION 22 F200
SCALE: 3/4" = 1'-0"

F:\DATA\2003\1141\dwg\STRUCT\1141 F200.dwg, 09/22/2003 02:21:25 PM, GB

FACILITIES DESIGN

FACILITIES DESIGN, INC.
3904 Abel Drive
Columbia, Pennsylvania 17512
Phone: (717) 285-9442
Fax: (717) 285-3102
Email: info@facilitiesdesign.com
Web: www.facilitiesdesign.com
C.A. NUMBER: 20031118 F

Engineering Design Services
Architectural Engineering
Building
Foundation ■ Structural
Plumbing ■ HVAC ■ Fire Protection
Central Refrigeration ■ Thermal Storage
Lighting ■ Power Distribution ■ Controls
Thermal Insulation
Materials Handling

Project Services
Project Planning ■ Project Management
Master Planning
Feasibility Studies
Material Handling Systems Studies

–	–	–
–	–	–
–	–	–
–	–	–
–	–	–
–	–	–
–	–	–
–	–	–
–	–	–
–	–	–
0	08-29-03	ISSUED FOR BIDDING

REVISIONS

This drawing and all information contained herein, remains the property of FACILITIES DESIGN, INC. All rights are expressly reserved and this drawing may not be reproduced in whole or in part without the express written consent of FACILITIES DESIGN, INC.

Do not scale drawing. Contractor shall verify all dimensions and conditions prior to construction. Any discrepancies shall be reported to FACILITIES DESIGN, INC. prior to construction for resolution.

PROJECT MANAGER: M.S.M.
DESIGNED BY: K.A.S.
DRAWN BY: G.L.B.
CHECKED BY: R.G.C.
SEAL:

PROJECT:

NEW MILK COOLER

Oakhurst DAIRY

364 FORREST AVENUE
PORTLAND, MAINE 04101

PROJECT NUMBER: **2003.1141.0**

DATE: **AUGUST 29, 2003**

DRAWING TITLE:

FOUNDATION SECTIONS

DRAWING NUMBER: **F200**

REVISION: **0**