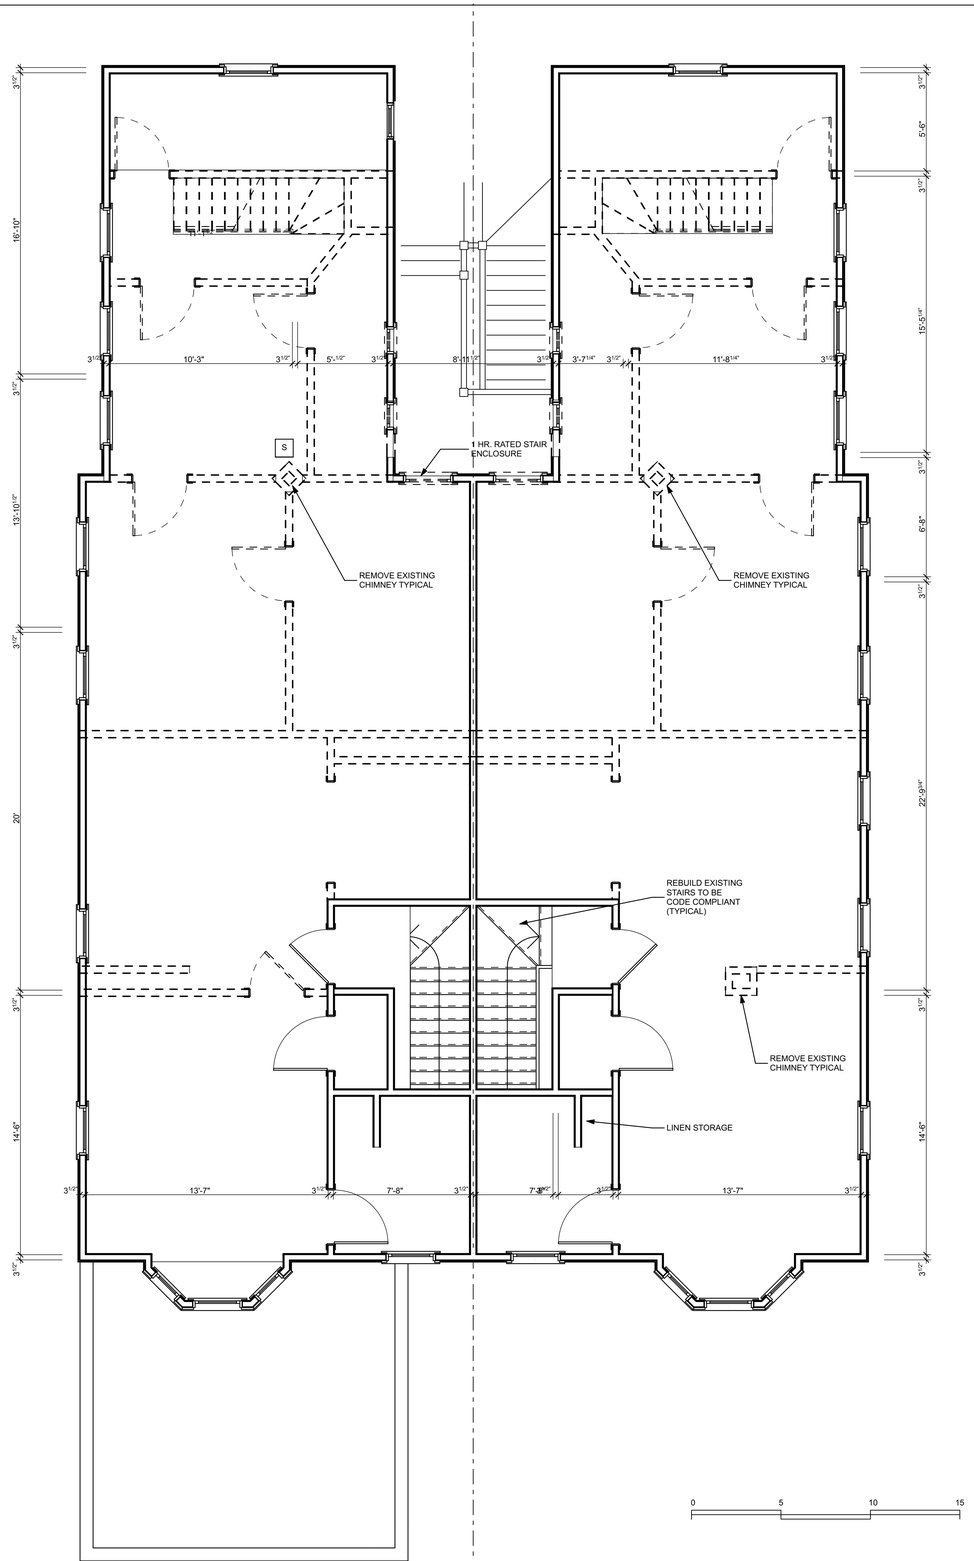

1 / D1.2 FLOOR TWO DEMO PLAN

SCALE: 1/4" = 1'-0"

THIS DRAWING IS AN INSTRUMENT OF SERVICE AND SHALL REMAIN THE PROPERTY OF WHIPPLE CALLENDER ARCHITECTS. IT SHALL NOT BE USED FOR ANY OTHER PURPOSE THAT FOR WHICH IT IS SPECIFICALLY FURNISHED

RENOVATION OF 428 FOREST AVENUE

PORTLAND, MAINE

428- 432 FOREST AVENUE

LICENSED ARCHITECT JOSEPH A. DELANEY #11722 STATE OF MAINE

WHIPPLE CALLENDER ARCHITECTS

136 PLEASANT AVE.
PORTLAND, ME 04103
P 207.775.2696
F 207.775.3631
www.whipplecallender.com

MARK	DATE	DESCRIPTION

DATE: PERMIT APP. 9.20.16

CHECKED BY: JAD

DRAWN BY: CLBC

JOB: 432-2016

SHEET TITLE: DEMO PLANS

D1.2