NOTES:

1. DEED REFERENCE: TO ANNE McCLURE RECORDED IN BOOK 16132 PAGE 202.
2. PREVIOUS SURVEY REFERENCES:
   a. PLAN RECORDED IN PLAN BOOK 4 PAGE 29.
   b. BOUNDARY SURVEY PERFORMED FOR MACOMBER BY STEVENS, MORTON, ROSE & THOMPSON, PROJECT No. 92513.
   c. SURVEY PERFORMED ON THE ALLEN AND CRESWELL PARCEL BY LEWIS & WASINA, INC. IN 2010.
   d. CITY BLUE SHEETS FOR FESSENDEN ST. AND OAKDALE ST.
3. ELEVATIONS ARE BASED ON AN ASSUMED DATUM.

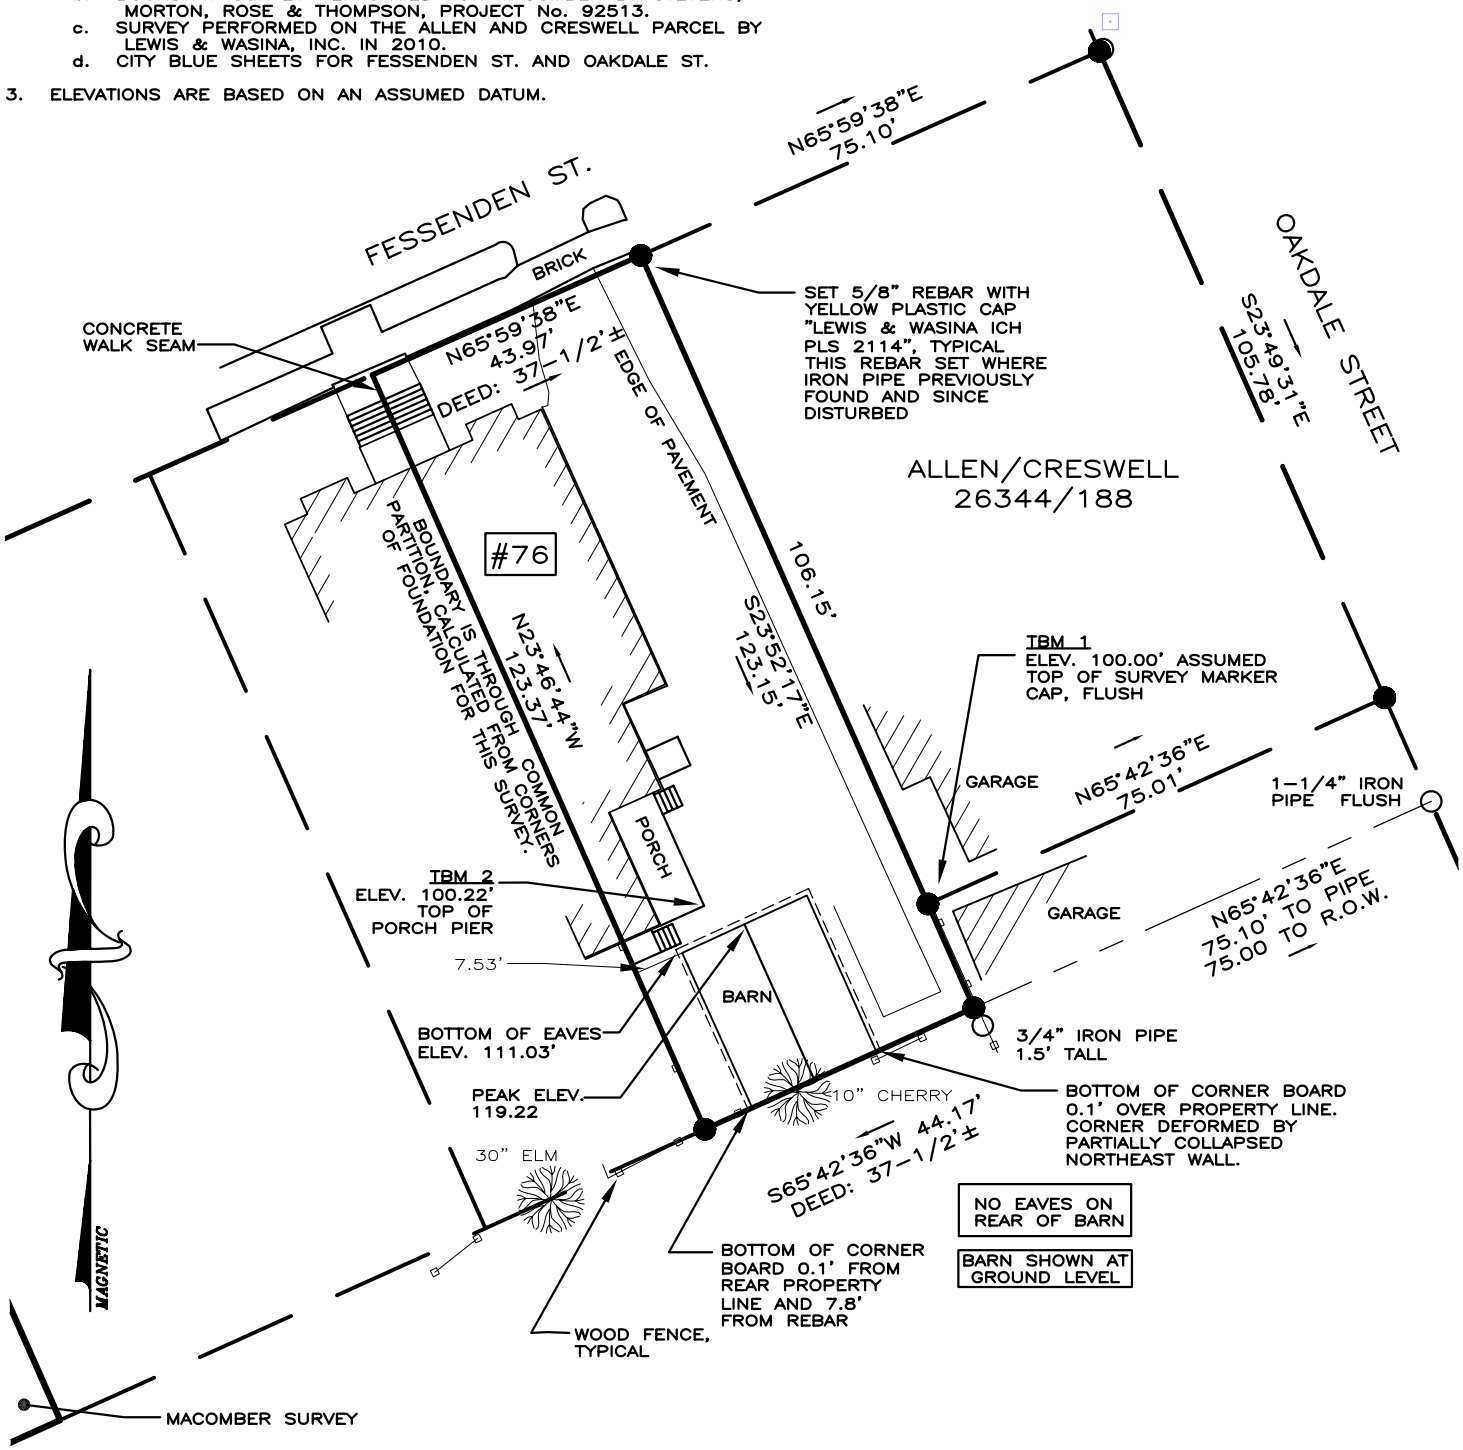

Lewis & Wasina, Inc.

[redacted]

11 Highmeadow Drive
Gorham, Maine 04038
Tel (207) 892-0959 Fax (207) 892-0956

Designed:	N/A
Drawn:	BEL
Checked:	BEL
Date:	9/21/12
Scale:	1"=30'
Field Book:	FILE
Project:	10-18
File Name:	10-18
Contour Int.	N/A

SHEET 1 OF 1

SKETCH OF

76 FESSENDEN ST.

PORTLAND, CUMBERLAND COUNTY, MAINE

for

ANNE McCLURE

REVISONS:	
9/28/12	TO CLIENT