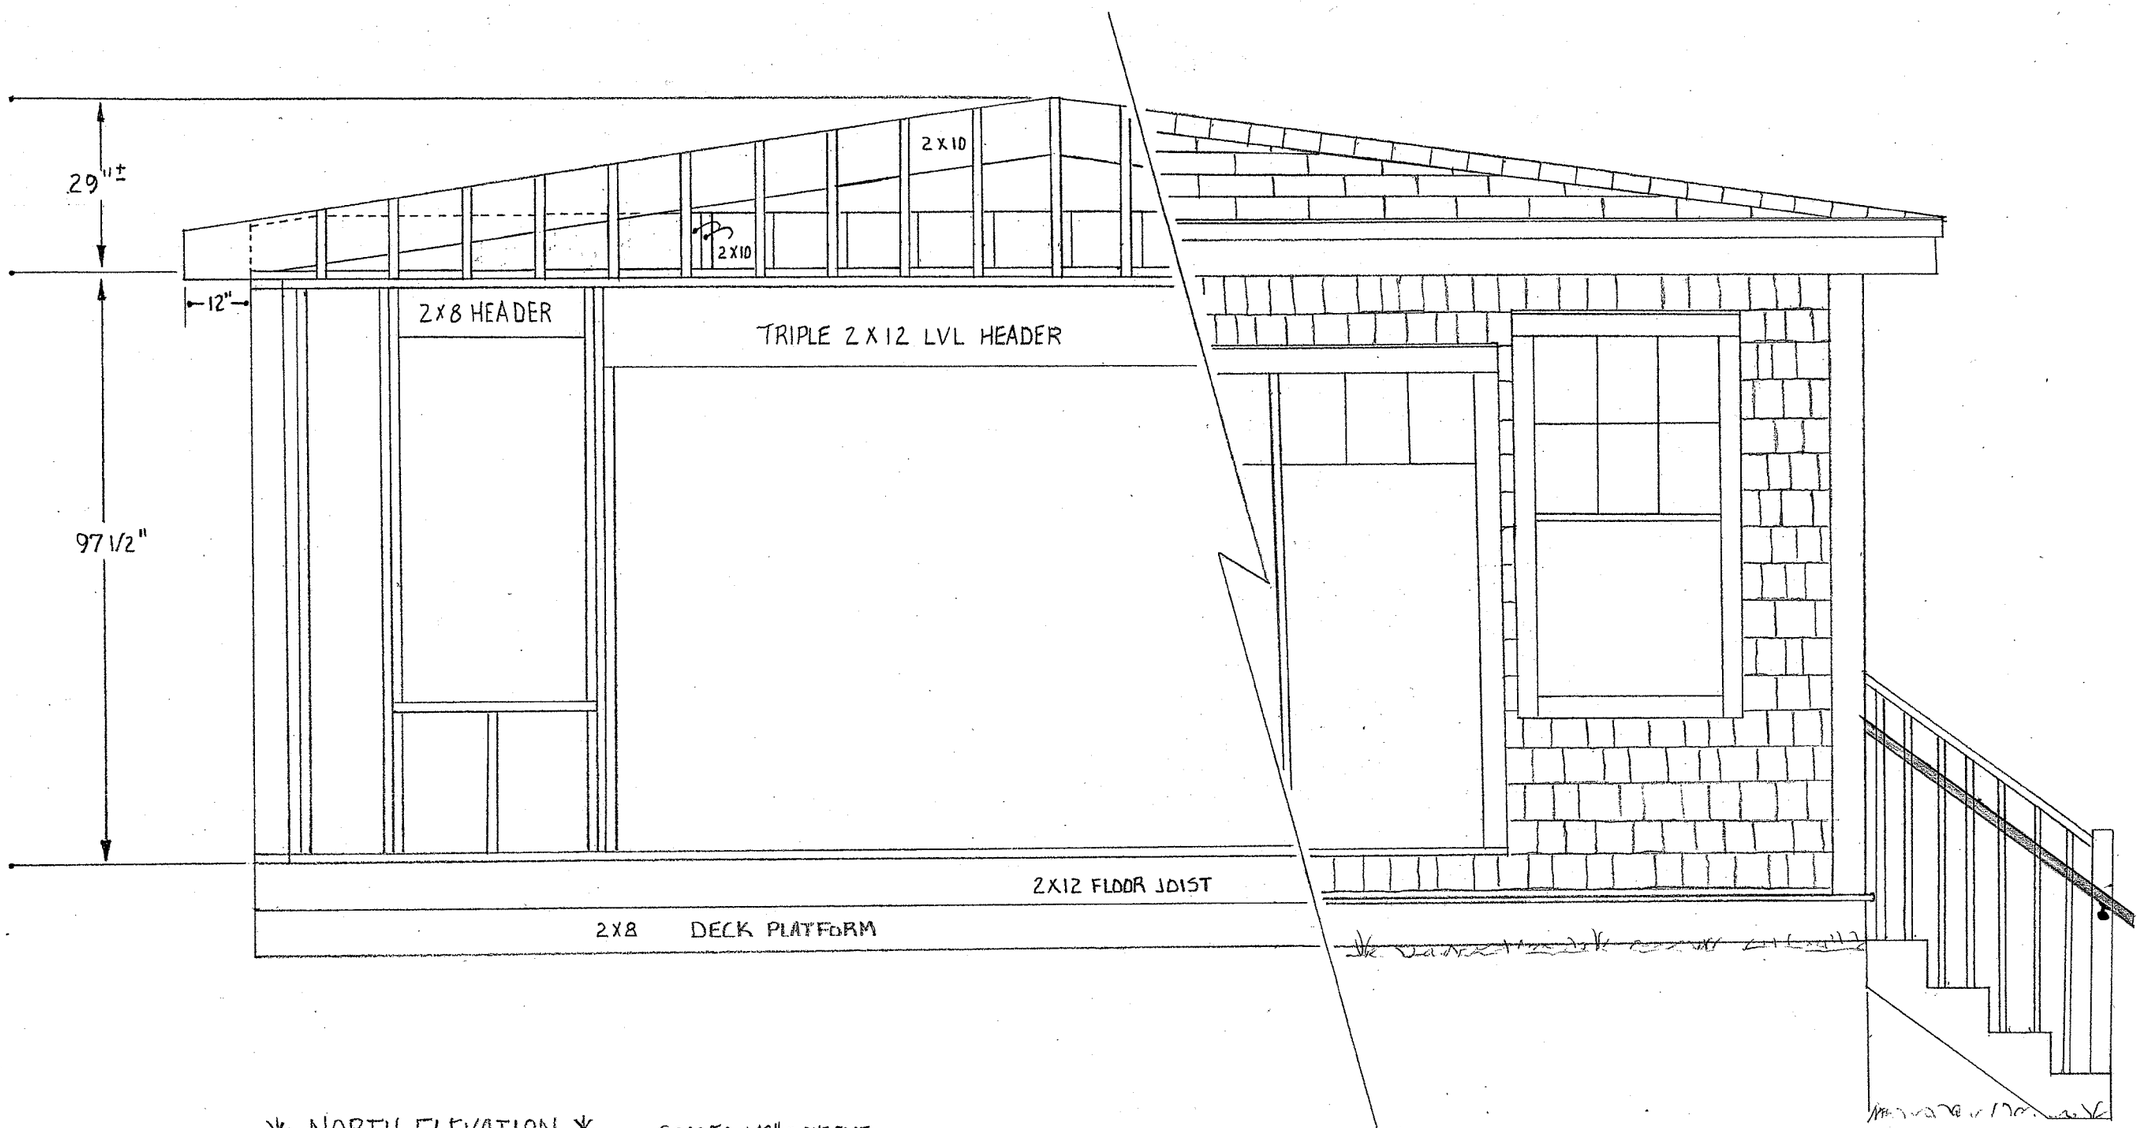

✳ NORTH ELEVATION ✳ SCALE: 1/2" = ONE FOOT

STEGEMAN RESIDENCE
180 Frances Street
Portland, Maine
NORTH ELEVATION A-2