FOUNDATION PLAN

SCALE: 3/8" = ONE FOOT

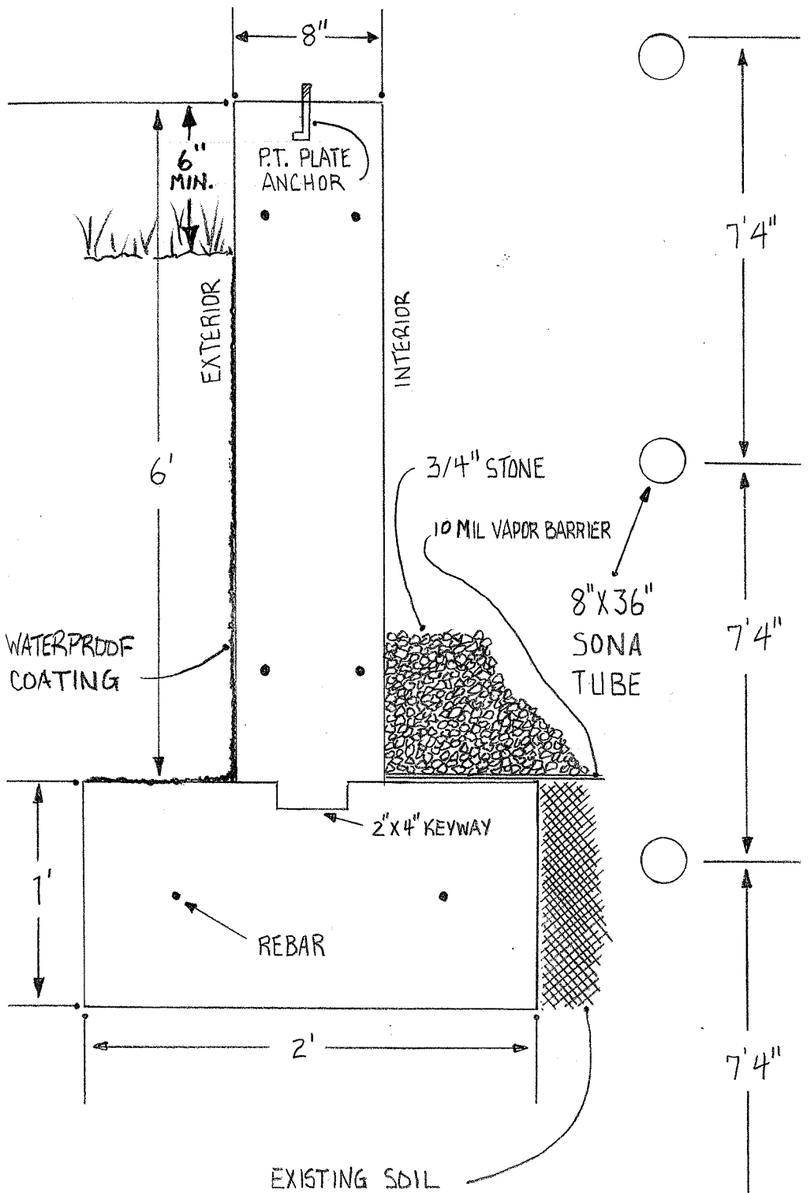

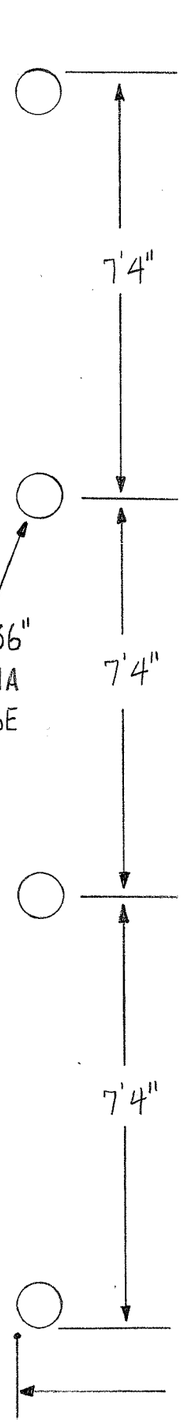

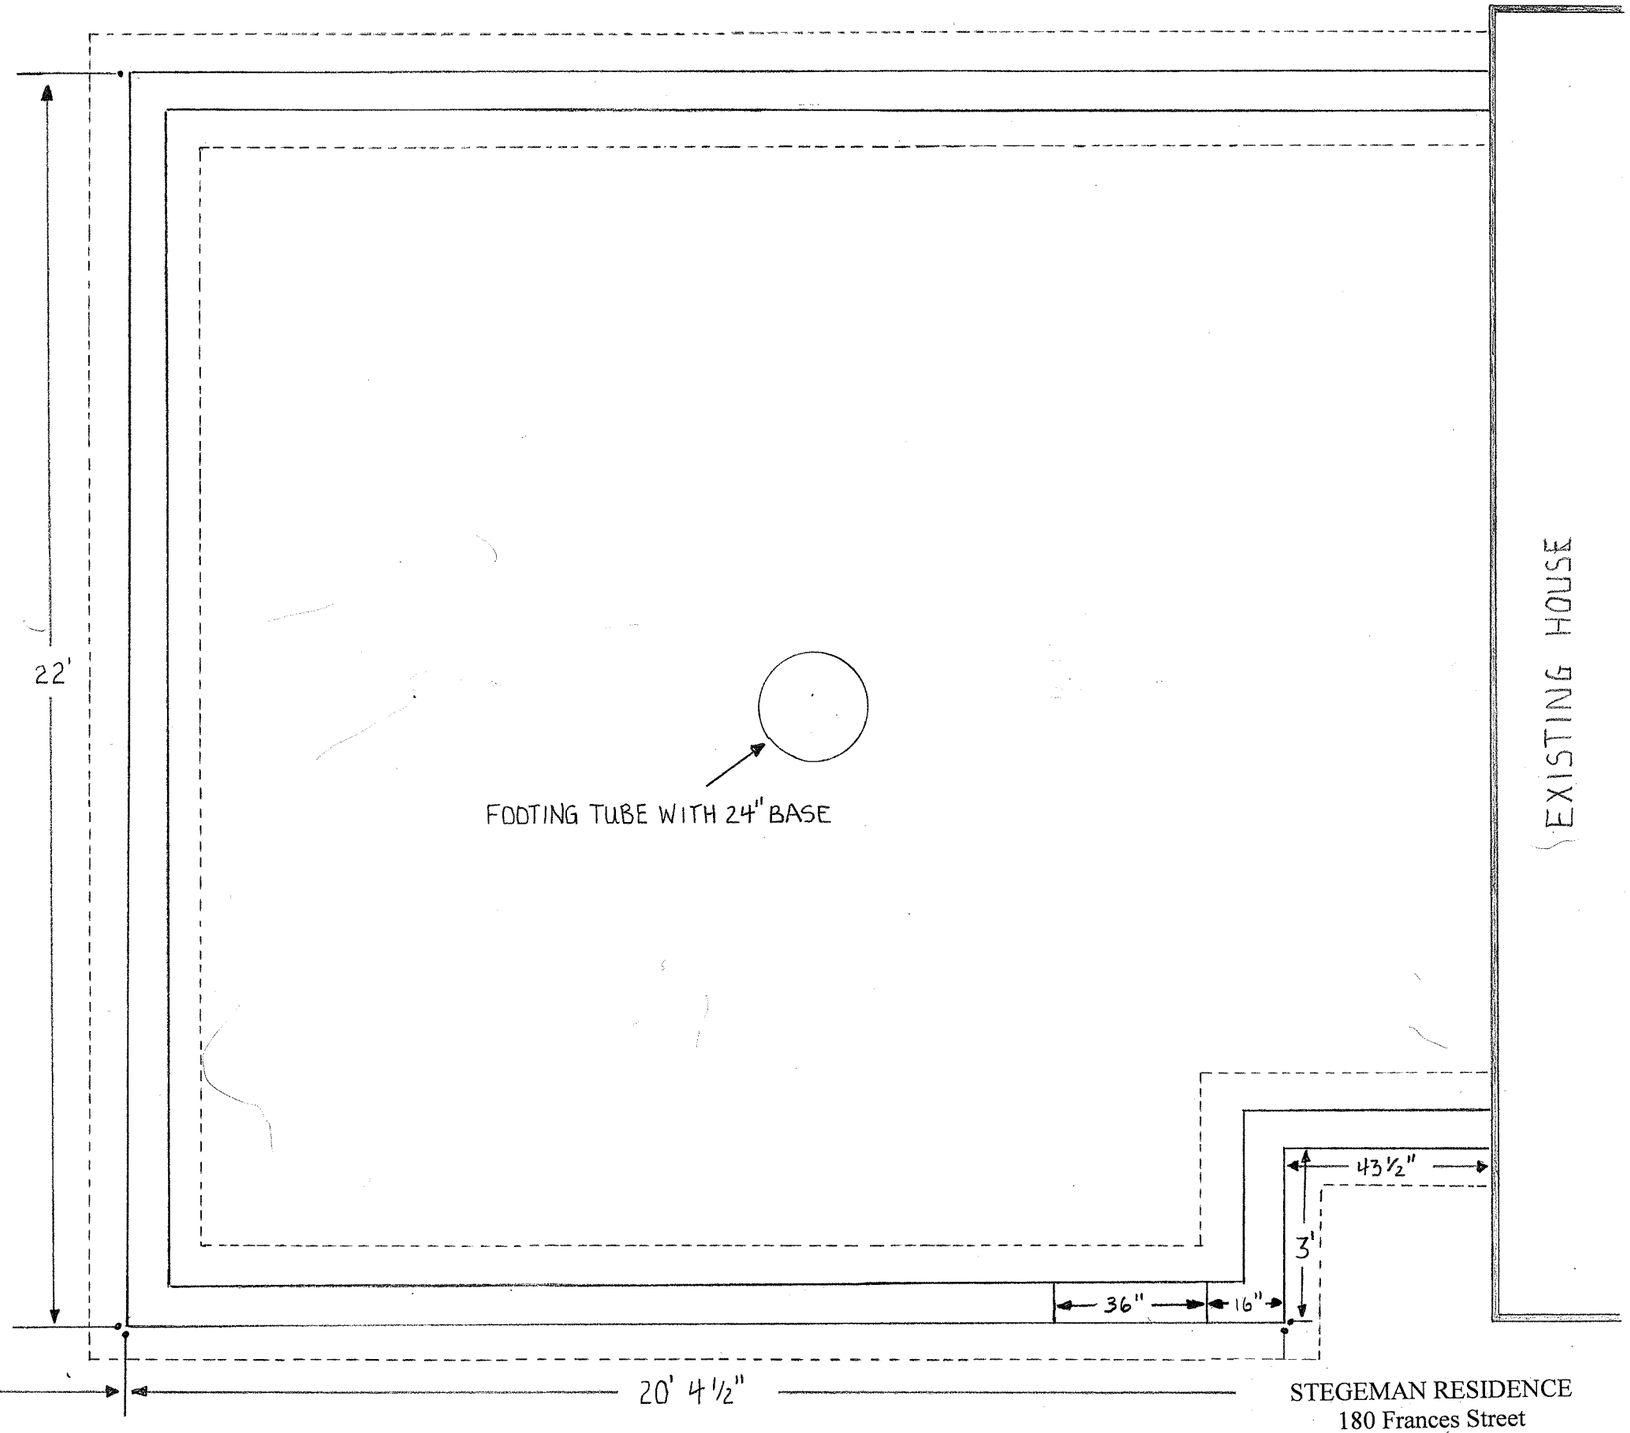

STEGEMAN RESIDENCE
180 Frances Street
Portland, Maine
FOUNDATION PLAN