## GENERAL NOTES

1. CONTRACTOR TO COORDINATE SIZE OF NEW CONCRETE PADS AND EXACT LOCATIONS WITH ASSOCIATED EQUIPMENT. REFER TO STRUCTURAL DRAWINGS FOR TYPICAL DETAILS

2. SEE MECHANICAL, ELECTRICAL, AND PLUMBING DRAWINGS FOR MORE INFORMATION.

3. REMOVE EXISTING ROOFING SYSTEM AND/OR MATERIAL TO ACCOMMODATE NEW MEP PENETRATIONS. REFER TO STRUCTURAL AND MEP DRAWINGS FOR MORE INFORMATION. REPAIR AND REPLACE NEW OR ABANDONED PENETRATIONS WITH LIKE ROOFING SYSTEMS.

4. ALL ABANDONED, NEW MEP PENETRATIONS ARE TO BE FIRE STOPPED AND/OR SEALED AS REQUIRED.

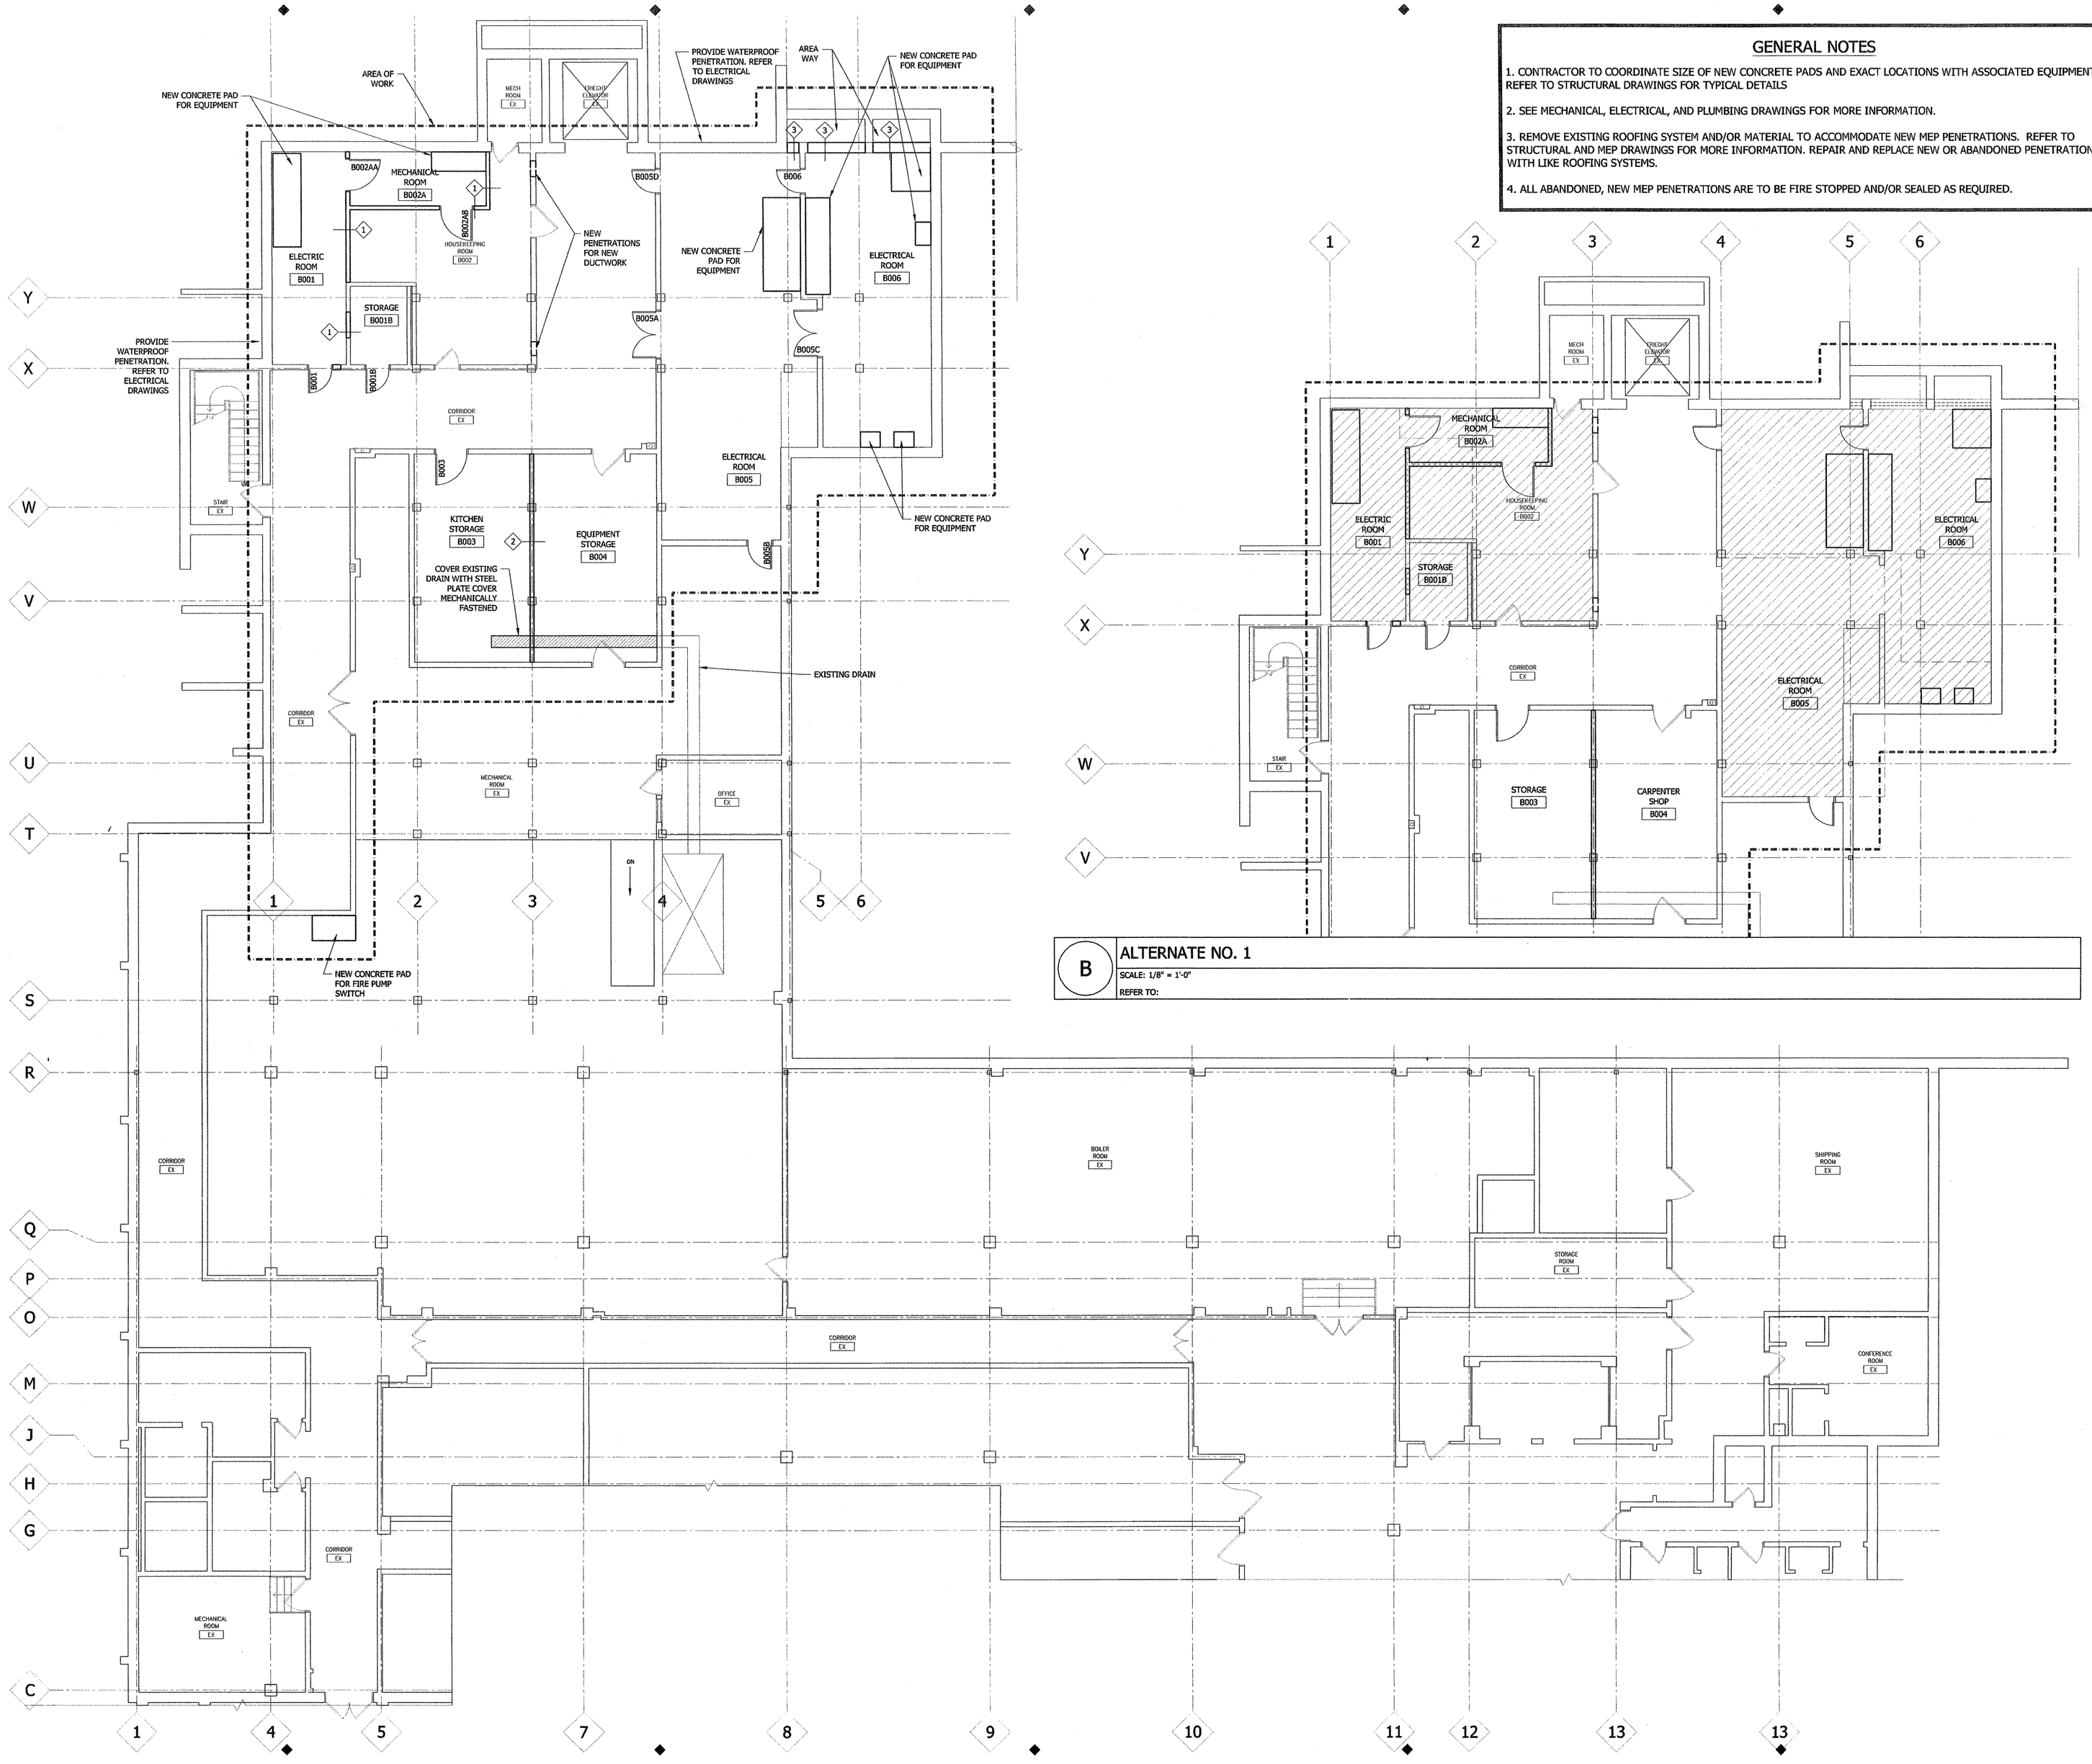





**B** ALTERNATE NO. 1

SCALE: 1/8" = 1'-0"

REFER TO:


Maine Medical Center
*centered around you*


# Generator MV Gear Replacement


DAI

DiGIORGIO ASSOCIATES INC.

ARCHITECTURE
PLANNING
INTERIOR DESIGN
ENGINEERING

**BOSTON**
225 FRIEND STREET
BOSTON, MA 02114
TEL. 617.723.7100
FAX. 617.723.9113

**MAINE**
484 MAINE AVE., SUITE 2B
FARMINGDALE, ME 04344
TEL. 207.582.2400
FAX. 207.582.8320

**MID-ATLANTIC REGION**
46169 WESTLAKE DR., SUITE 320
POTOMAC FALLS, VA 20165
TEL. 703.421.5600
FAX. 703.421.5669

CONSULTANT:


ISSUE:

| LETTER: | DATE: | DESCRIPTION: |
|---|---|---|
| A | 05/11/09 | OWNER REVIEW |
| B | 08/13/09 | ISSUE FOR BID |

REVISION:

| NO: | DATE: | DESCRIPTION: |
|---|---|---|

KEY PLAN:

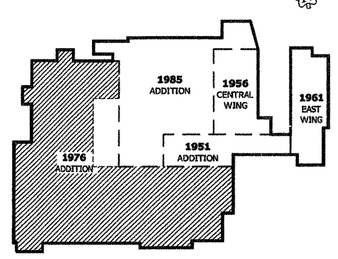


DRAWING TITLE:
**BASEMENT FLOOR PLAN**

DRAWN BY: AL
CHECKED BY: DP
SCALE: 1/8" = 1'-0"
PROJECT NO.: 93274.00

SEAL:

DRAWING NO.:
**A-201**

CAD FILE NAME:
K:\93274.00\CADD\Current-(proj name)\Sheets\93274.00-A-201.dwg