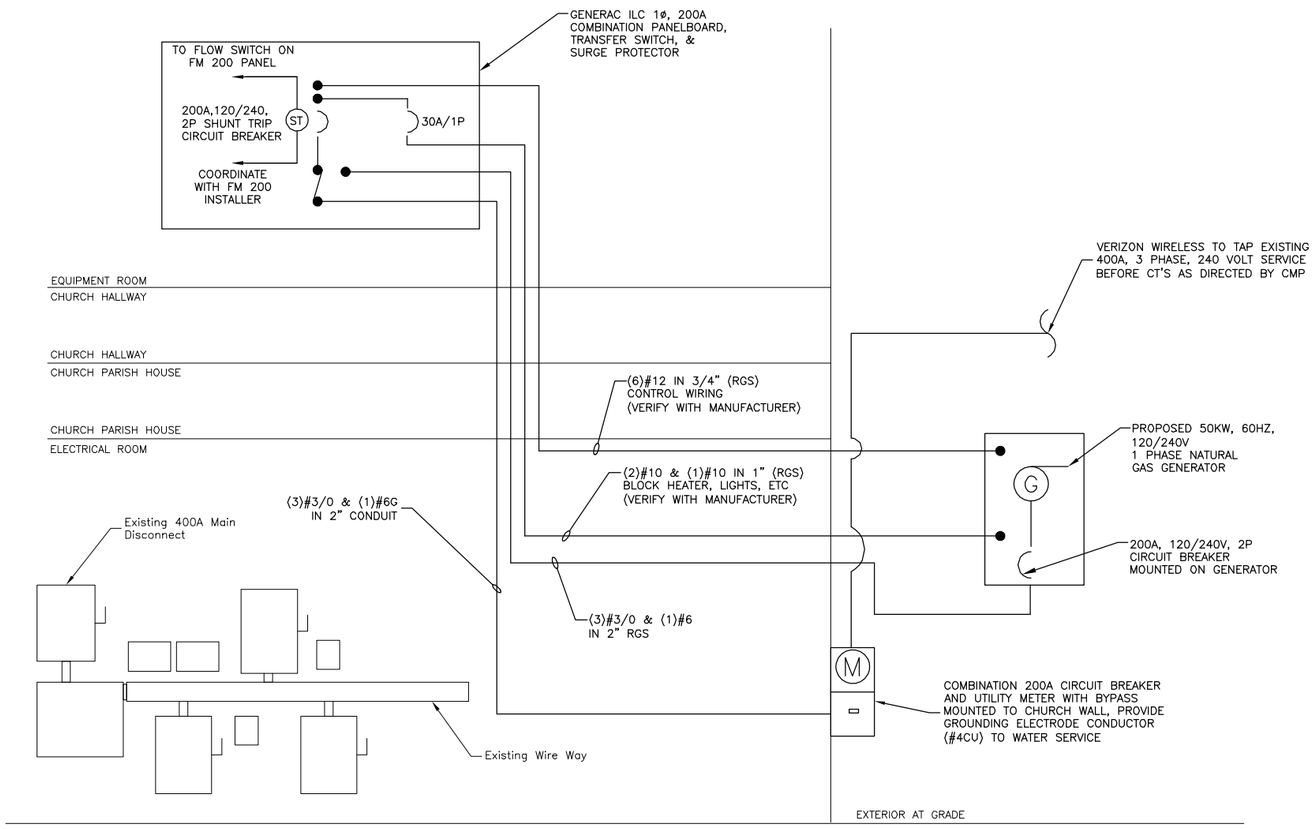

NOTES:

1. VERIZON WIRELESS TO TAP EXISTING 400A, 3 PHASE, 240 VOLT SERVICE BEFORE CT'S AS DIRECTED BY CMP. CENTRAL MAIN POWER CONTACT: PAUL DuPERE, ENERGY SERVICE SPECIALIST, 207-828-2882.

1. VERIFY ALL WIRE SIZES WITH GENERATOR MANUFACTURER PRIOR TO CONSTRUCTION.

2. PERMANENTLY LABEL CIRCUIT BREAKER & UTILITY METER AS VERIZON WIRELESS.

ONE LINE RISER DIAGRAM-ELECTRIC (1)

SCALE: N.T.S.

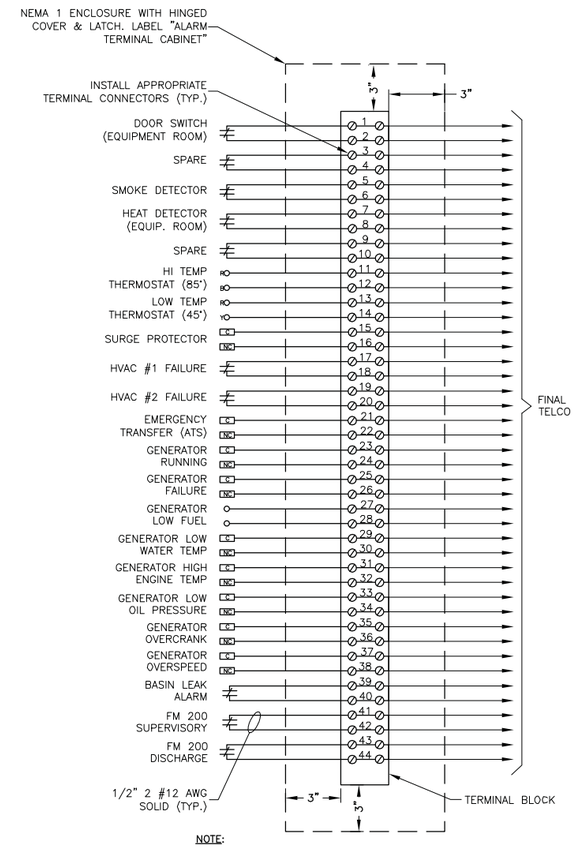

NOTE:

1. CONTRACTOR TO PROVIDE TYPED DIRECTORY OF AS-BUILT PANEL.

ALARM TERMINAL PLAN (2)

SCALE: N.T.S.

Reviewed for Code Compliance
Inspections Division
Approved with Conditions

Date: 07/19/13

PORTLAND 2 ME

CONSTRUCTION DRAWINGS		
1	06/05/13	FOR SUBMITTAL
0	05/02/13	FOR SUBMITTAL
A	04/18/13	FOR COMMENT

Dewberry

Dewberry Engineers Inc.
280 SUMMER STREET
10TH FLOOR
BOSTON, MA 02210
PHONE: 617.695.3400
FAX: 617.695.3310

STATE OF MAINE
ERIC D. JOHNSON
6349
REGISTERED PROFESSIONAL ENGINEER

DRAWN BY:	MR
REVIEWED BY:	MFT
CHECKED BY:	PPB
PROJECT NUMBER:	50002925
JOB NUMBER:	50055368

SITE ADDRESS

202 WOODFORD STREET
PORTLAND, ME 04103

SHEET TITLE

ONE-LINE RISER DIAGRAM

SHEET NUMBER

E-3