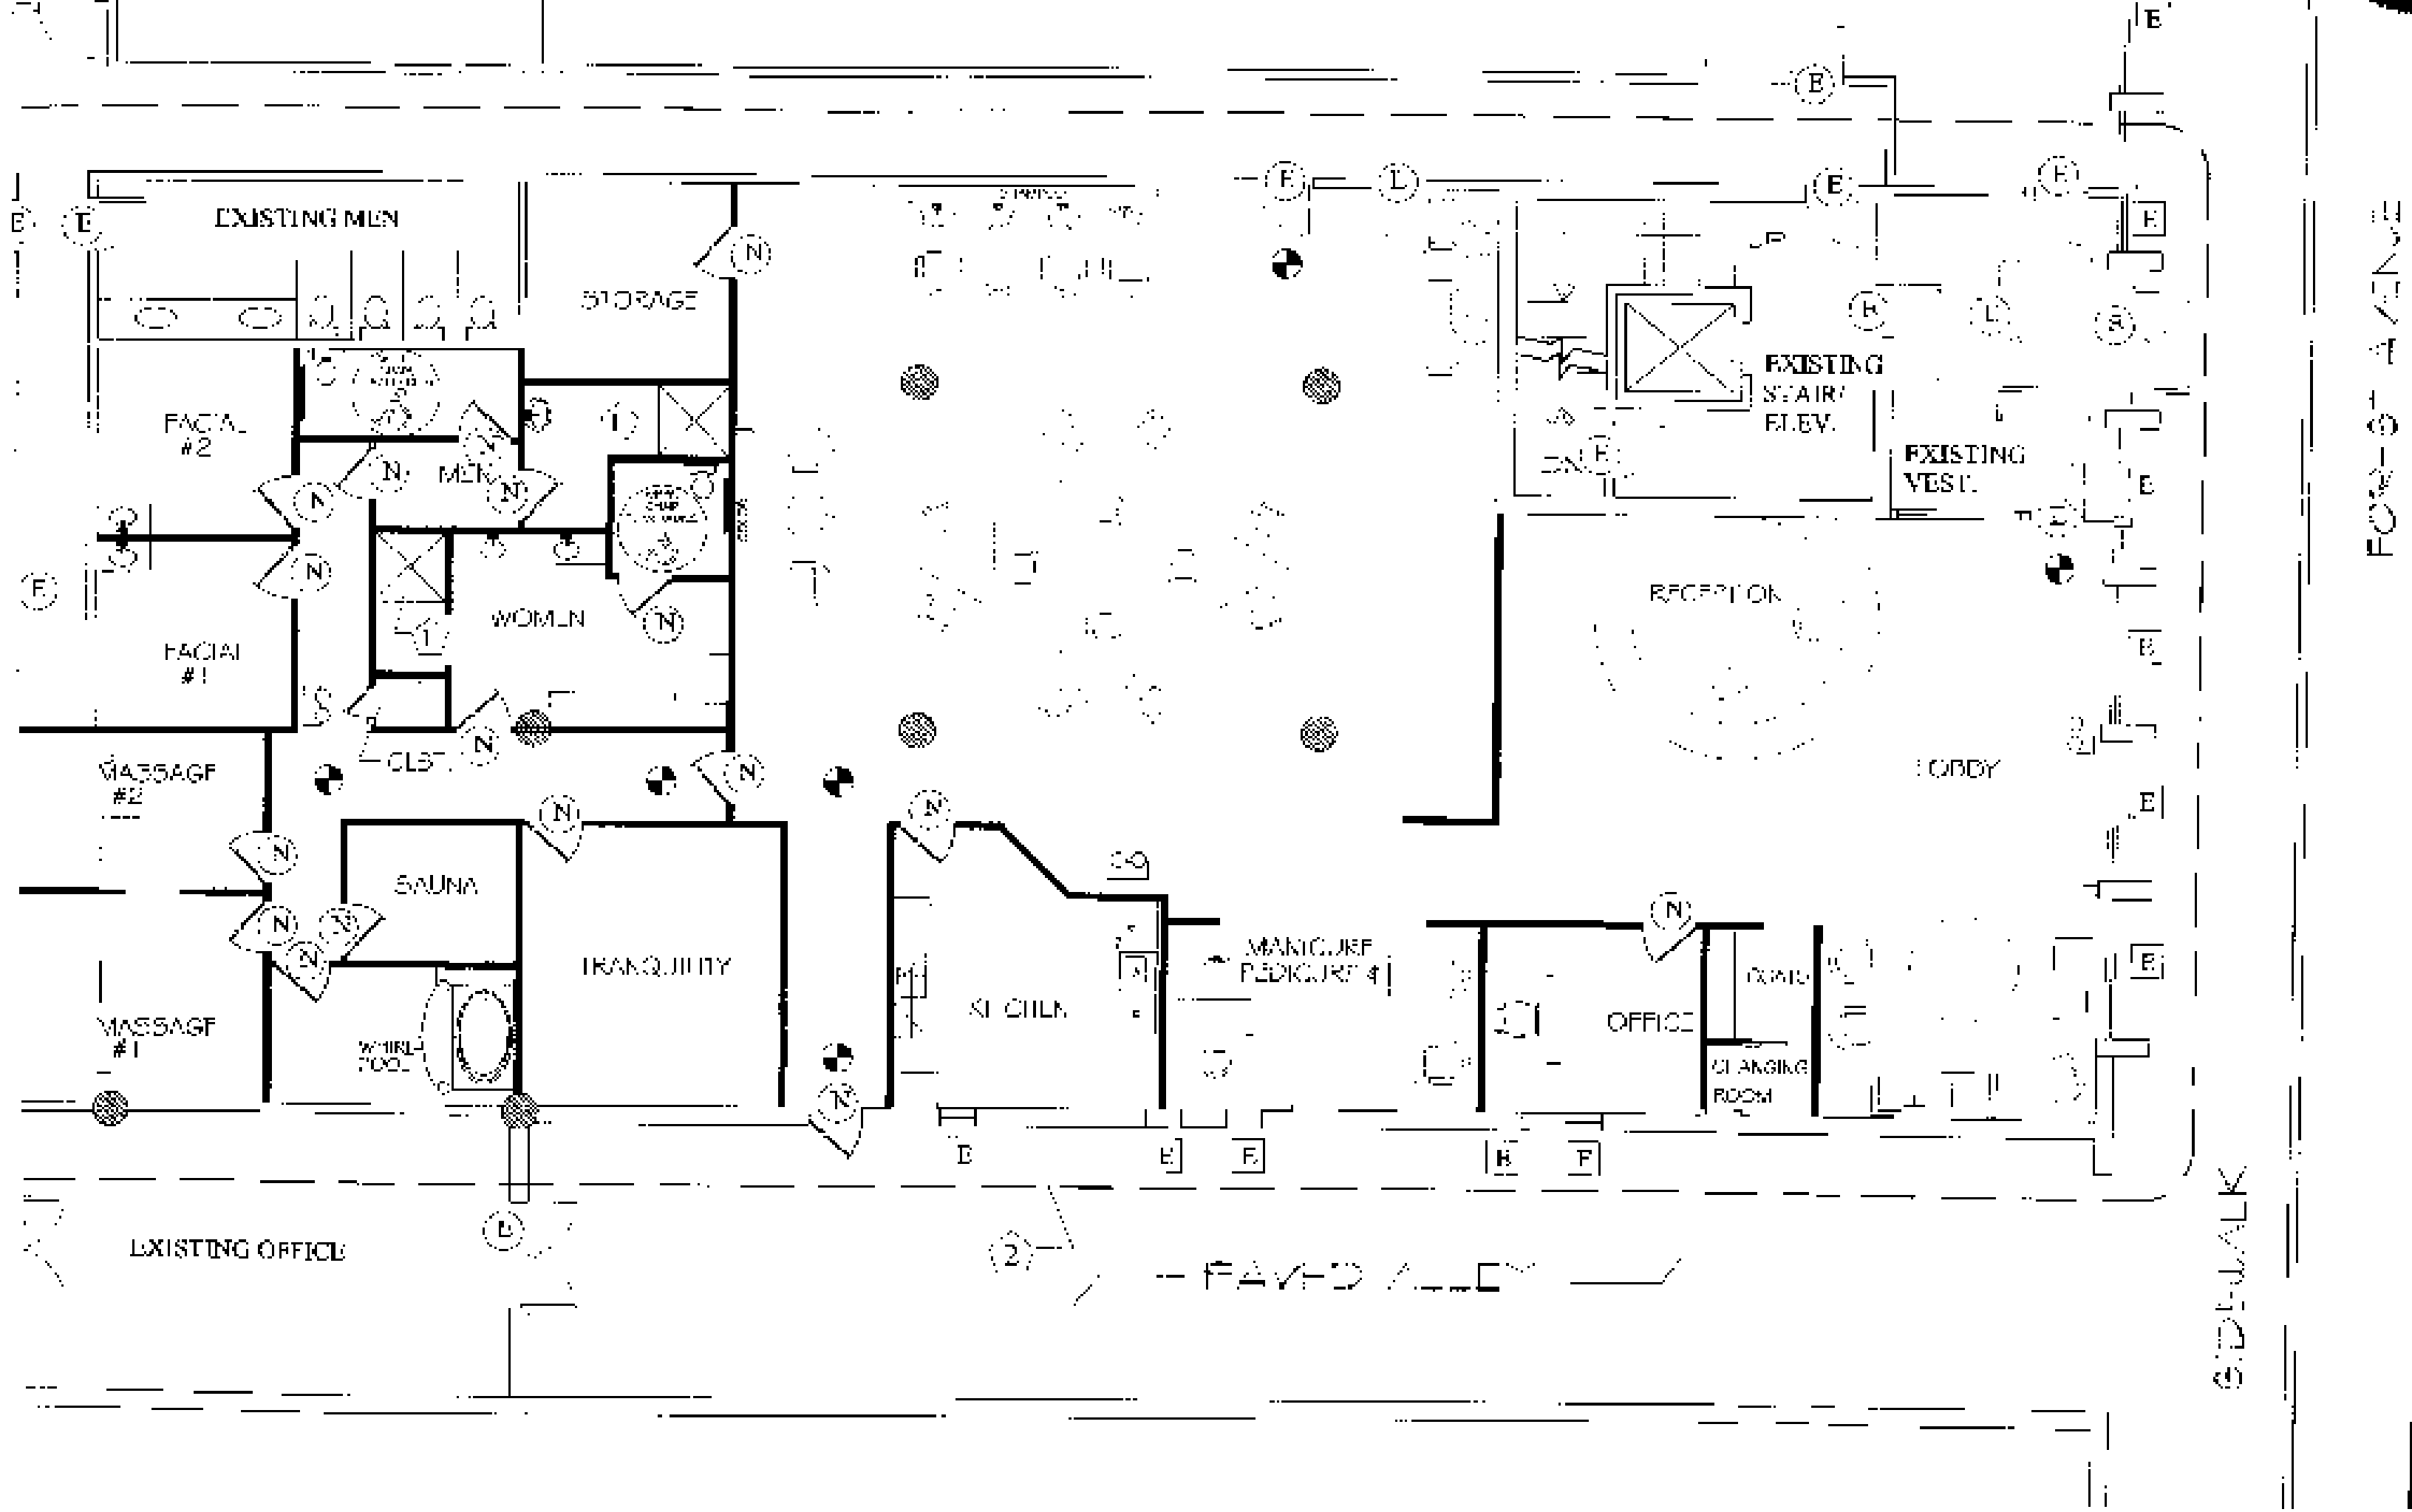
EXISTING MEN
STORAGE
FACIAL #2
MEN
FACIAL #1
WOMEN
CLST.
MASSAGE #2
SAUNA
TRANQUILITY
MASSAGE #1
WHIRLPOOL
KITCHEN
MANICURE PEDICURE #1
EXISTING OFFICE
EXISTING STAIR/ ELEV.
EXISTING VEST.
RECEPTION
LOBBY
OFFICE
CLOSET
CLEANING ROOM
FOSTER AVE
SIDEWALK