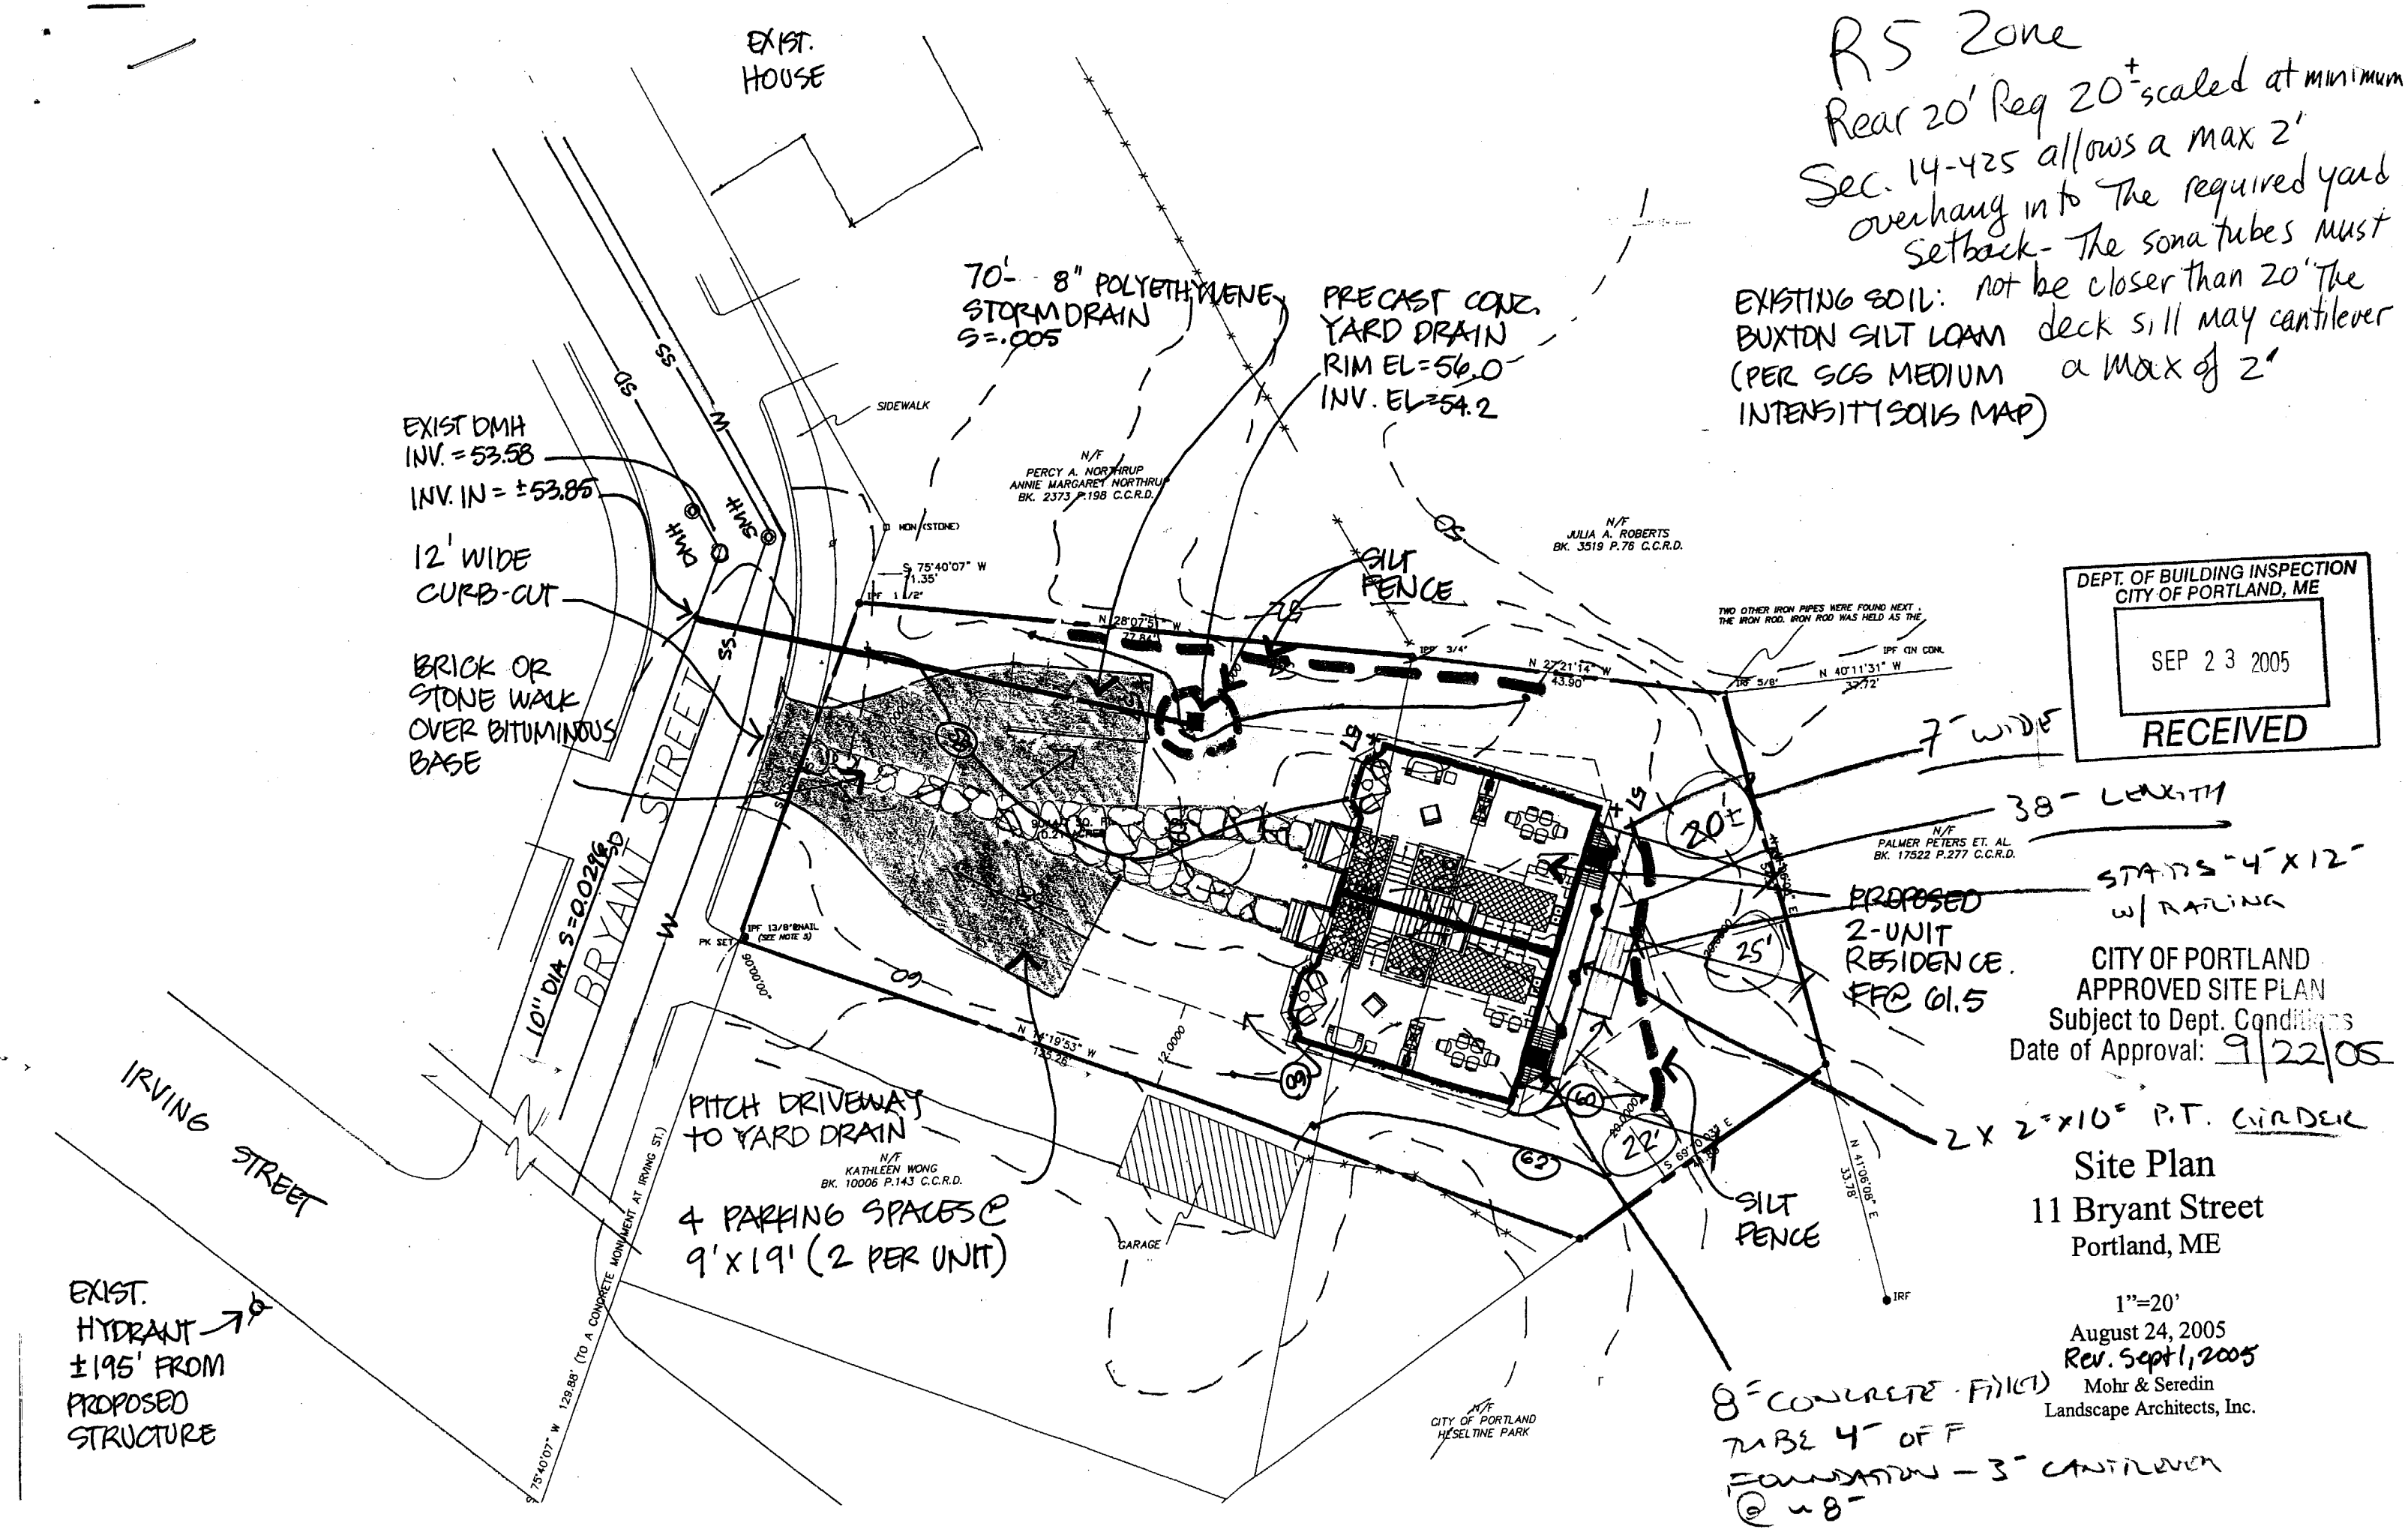

RS Zone
Rear 20' Req 20± scaled at minimum
Sec. 14-425 allows a max 2' overhang into the required yard setback - The sona tubes must not be closer than 20' The deck sill may cantilever a max of 2'

DEPT. OF BUILDING INSPECTION
CITY OF PORTLAND, ME
SEP 23 2005
RECEIVED

CITY OF PORTLAND
APPROVED SITE PLAN
Subject to Dept. Conditions
Date of Approval: 9/22/05

Site Plan
11 Bryant Street
Portland, ME

1"=20'
August 24, 2005
Rev. Sept 1, 2005
Mohr & Seredin
Landscape Architects, Inc.