SQUIRREL CAGE STUDIOS
736 FOREST AVE.
PORTLAND, ME 04103.

NEW 48" HALF-WALLS:
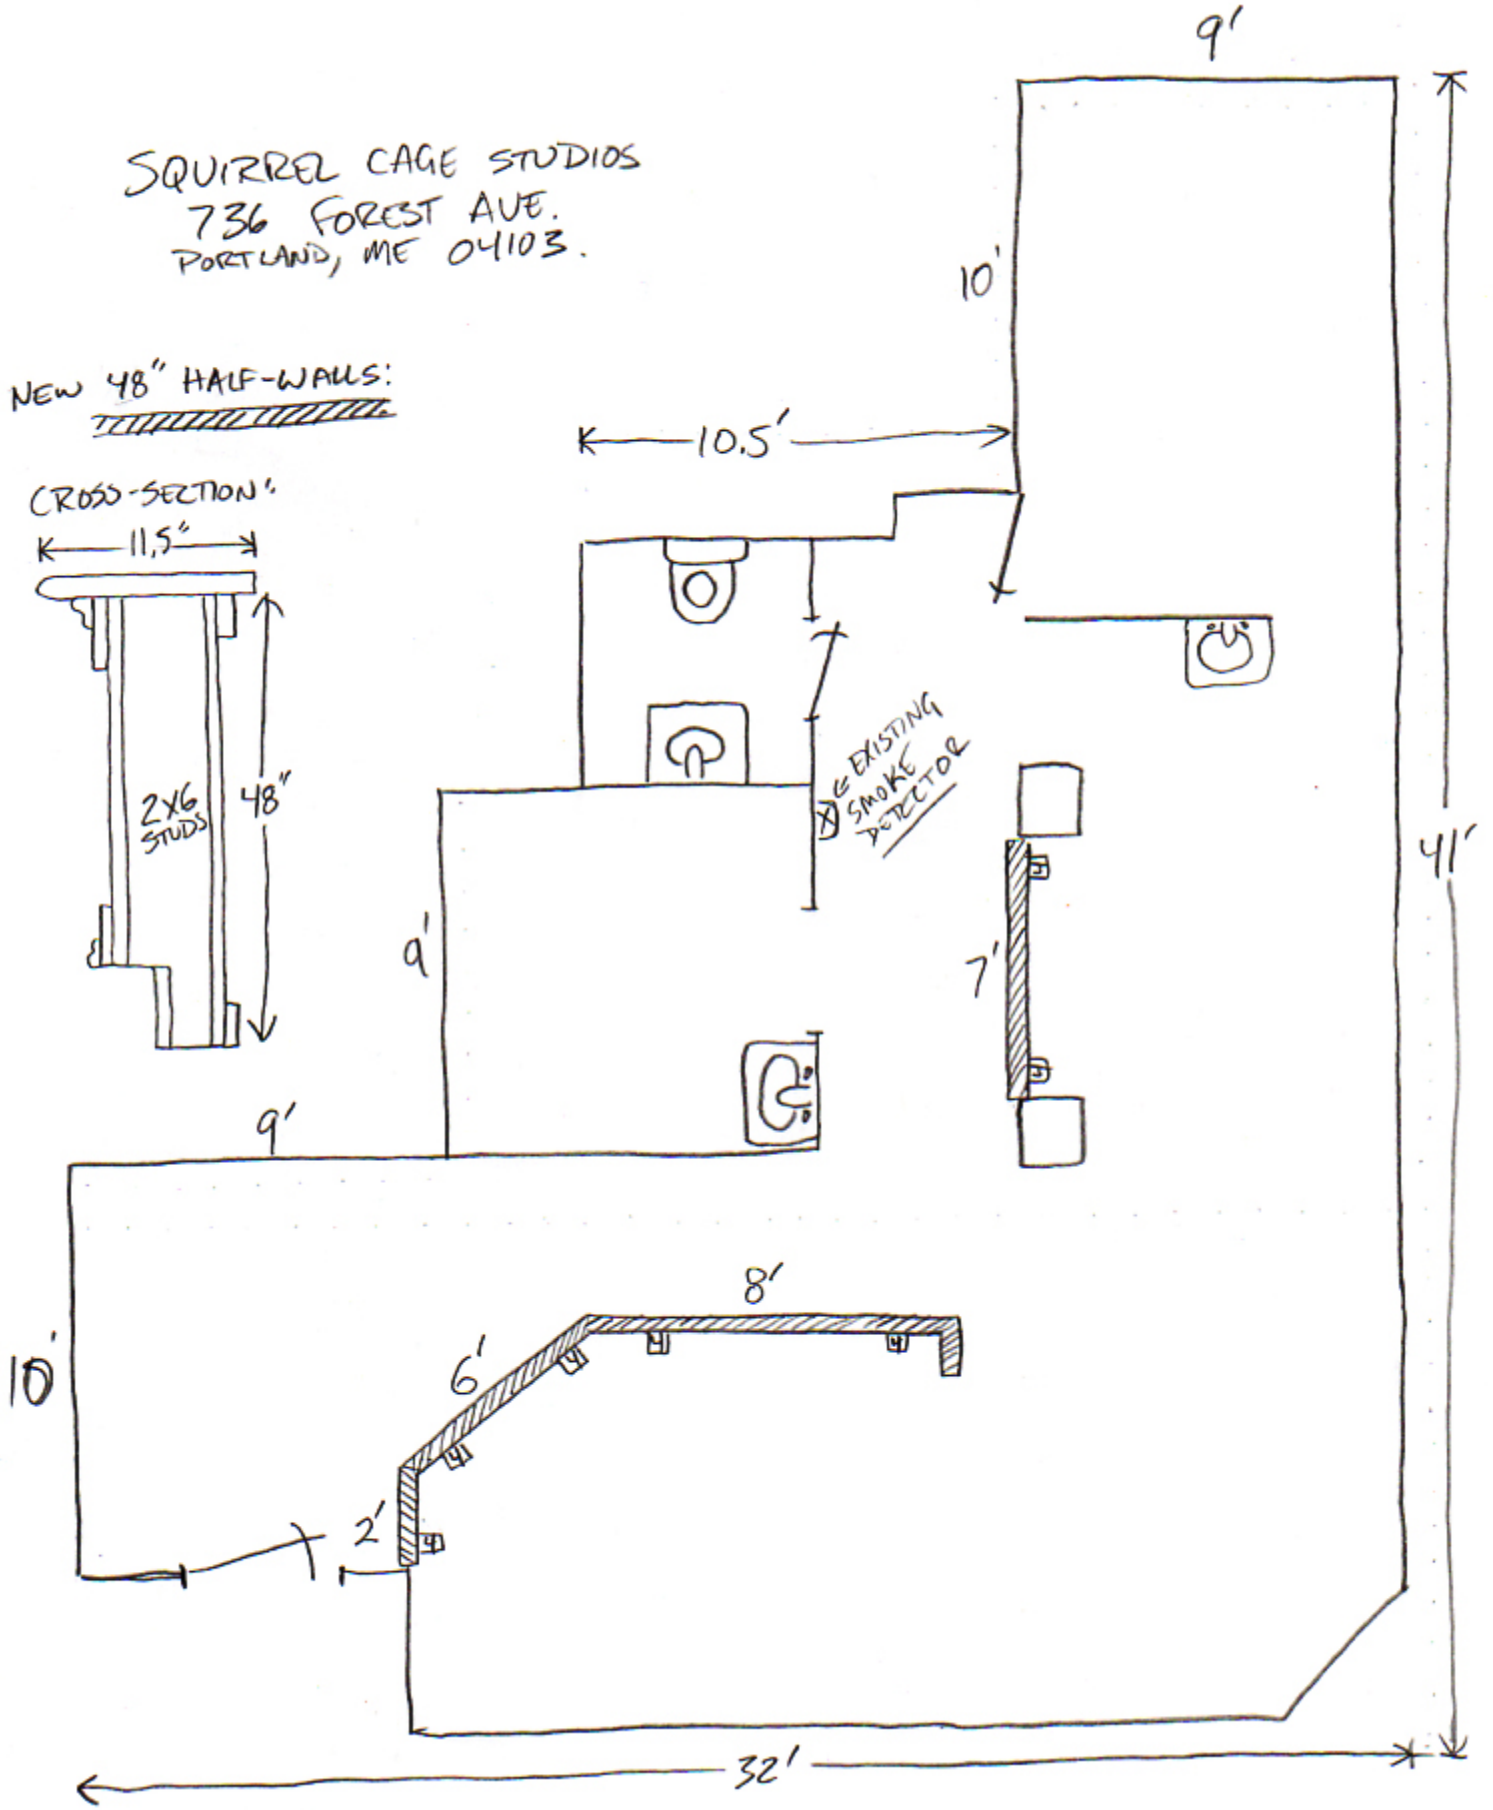
CROSS-SECTION: