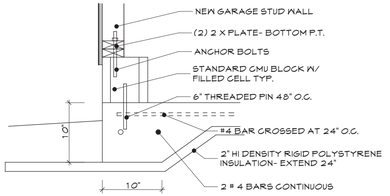

3 / A1.1 Slab Edge
SCALE: 1" = 1'-0"

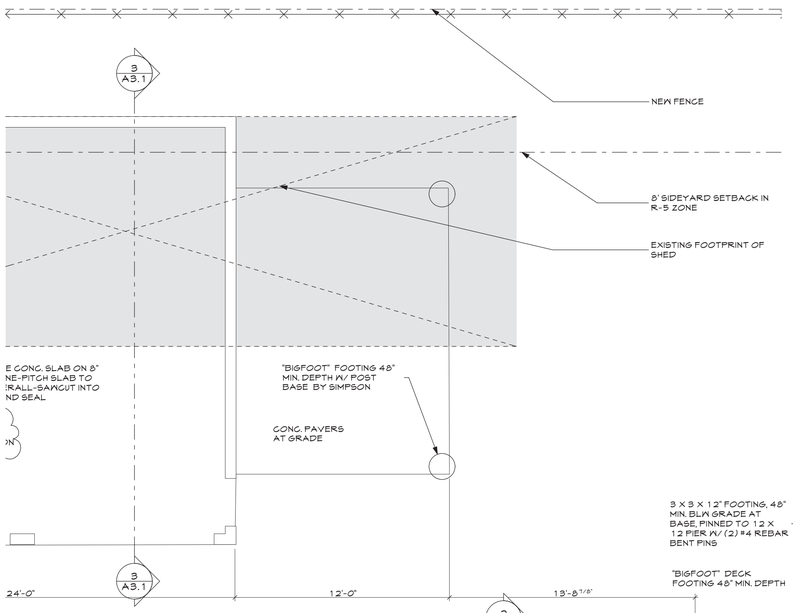

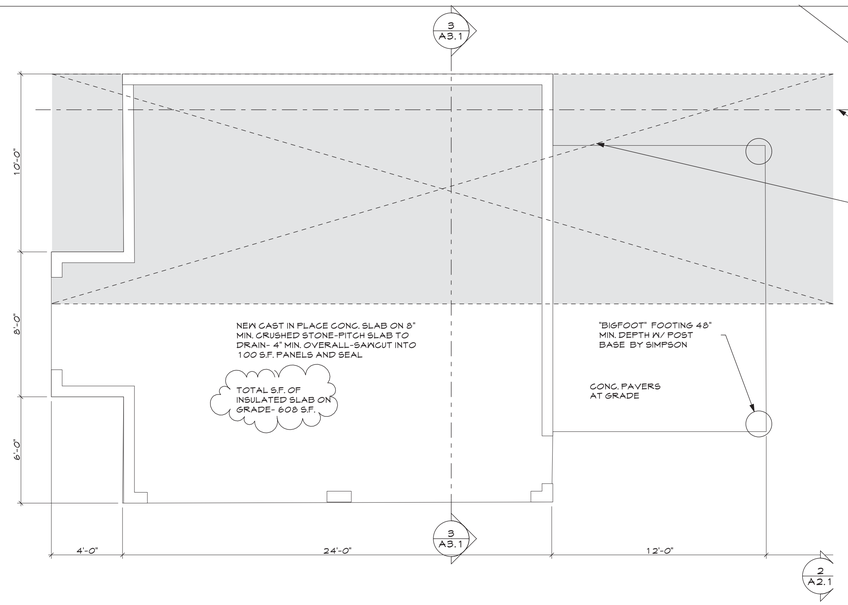

ELECTRICAL SYMBOLS

- DUPLEX OUTLET 18" A.F.F. UNLESS NOTED OTHERWISE "WP" INDICATES WATERPROOF OUTLET PROVIDE GFI WHERE NOTED
- DOUBLE DUPLEX OUTLET 18" A.F.F. UNLESS NOTED OTHERWISE "WP" INDICATES WATERPROOF OUTLET PROVIDE GFI WHERE NOTED
- SPECIAL PURPOSE POWER OUTLET - CONSULT OWNER - RE STOVE, MICROWAVE, DISPOSAL
- WALL PHONE JACK 18" A.F.F. UNLESS NOTED OTHERWISE
- CTV — CABLE TV IF REQ'D - ASK OWNER
- SWITCH
- THREE-WAY SWITCH
- COMPUTER - CONSULT OWNER - RE INTERNET CONNECTION
- DUPLEX FLOOR OUTLET
- CEILING FAN
- EXHAUST FAN

LIGHTING SYMBOLS

1. RECESSED CAN FIXTURE
2. WALL SCONCE
3. EXTERIOR WALL SCONCE
4. UTILITY LIGHT
5. SURFACE MOUNTED FIXTURE
6. PENDANT

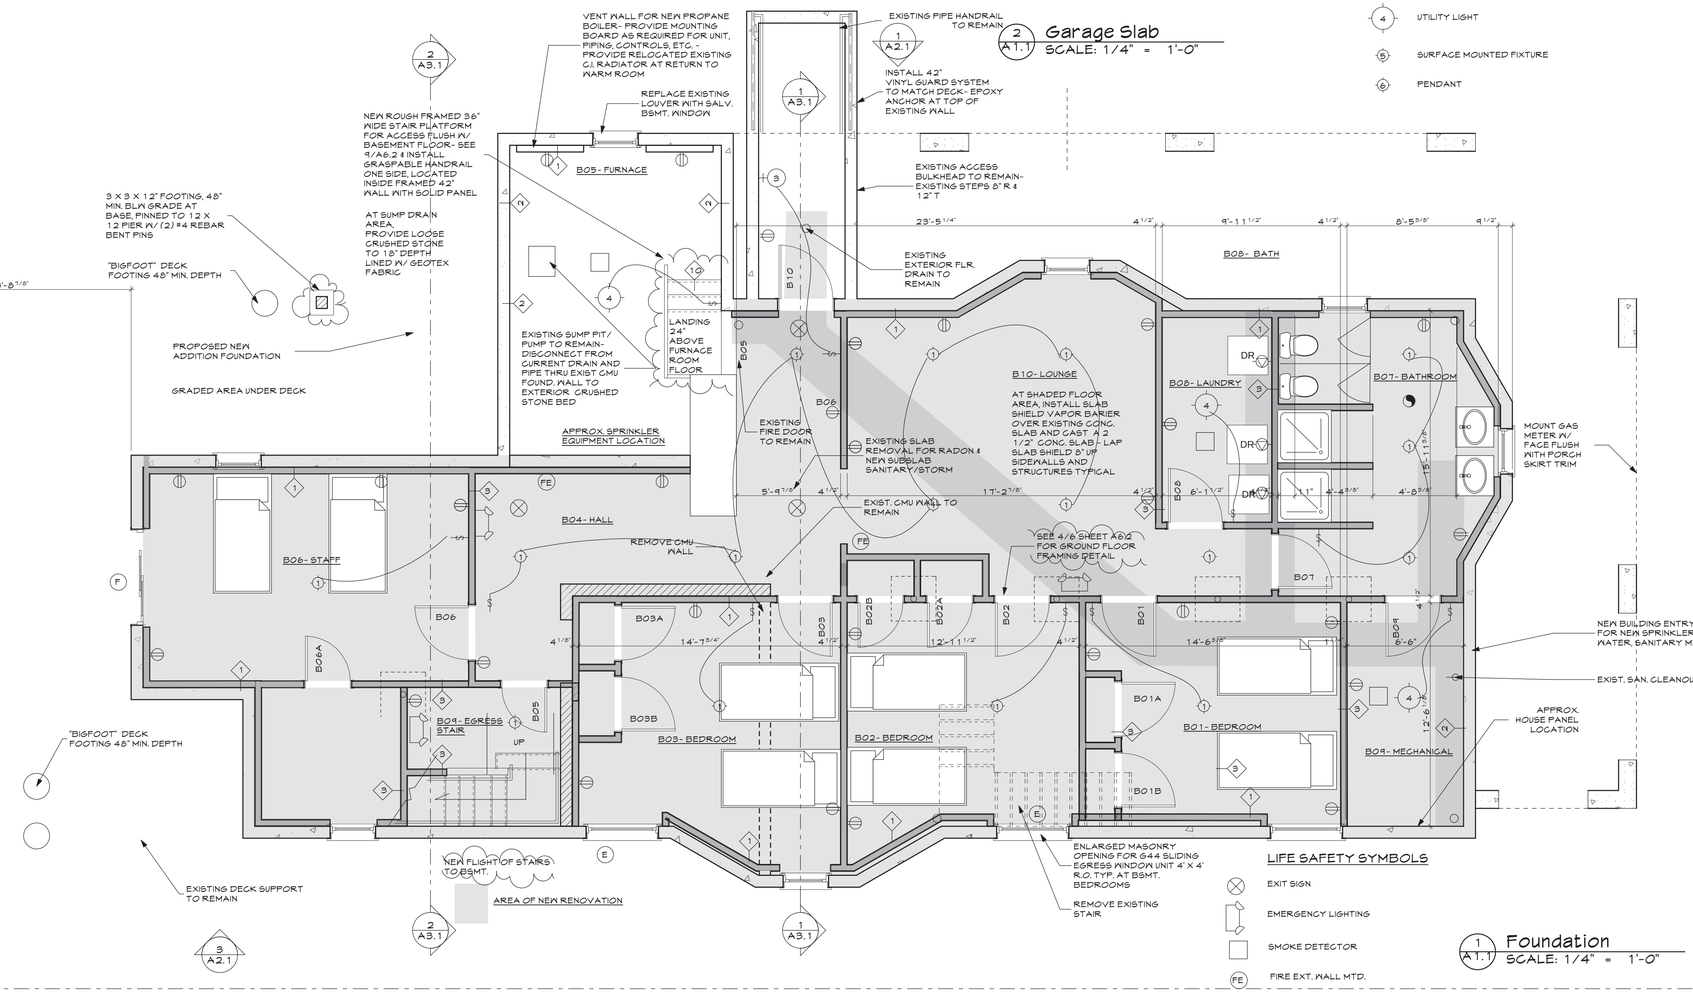

BASEMENT FLOOR GENERAL NOTES

1. REFER TO SPEC. FOR INFO REGARDING DEMOLITION, ELECTRICAL, MECHANICAL, SPRINKLER & INSUL. PROGRAM

2. ALL NEW PARTITIONS 5/8" GNB EA. SIDE

LIFE SAFETY SYMBOLS

- EXIT SIGN
- EMERGENCY LIGHTING
- SMOKE DETECTOR
- FE — FIRE EXT. WALL MTD.

1 / A1.1 Foundation
SCALE: 1/4" = 1'-0"

THIS DRAWING IS AN INSTRUMENT OF SERVICE AND SHALL REMAIN THE PROPERTY OF WHIPPLE CALLENDER ARCHITECTS. IT SHALL NOT BE USED FOR ANY OTHER PURPOSE THAT FOR WHICH IT IS SPECIFICALLY FURNISHED

Plymouth House

Portland, MAINE

145 Glenwood Avenue

LICENSED ARCHITECT JOSEPH A. DELANEY #11722 STATE OF MAINE

WHIPPLE — CALLENDER ARCHITECTS

136 PLEASANT AVE.
PORTLAND, ME 04103
P 207.775.2696
F 207.775.3631
www.whipplecallender.com

MARK	DESCRIPTION	DATE

DATE: 3.7.13-REV. PERMIT APP.
CHECKED BY: JAD
DRAWN BY: JAD
JOB: 01-2013
SHEET TITLE: BASEMENT PLAN

A1.1