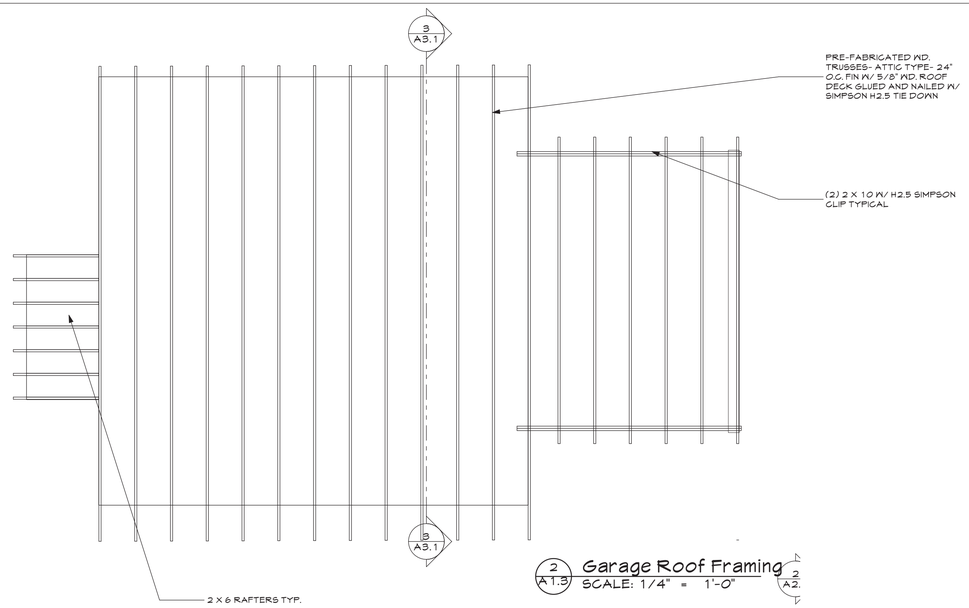

2 A1.3 Garage Roof Framing
SCALE: 1/4" = 1'-0"

2 A2.1

E EXISTING OUTLET LOCATION

ELECTRICAL SYMBOLS

- DUPLEX OUTLET 18" A.F.F. UNLESS NOTED OTHERWISE "WP" INDICATES WATERPROOF OUTLET PROVIDE GFI WHERE NOTED
- DOUBLE DUPLEX OUTLET 18" A.F.F. UNLESS NOTED OTHERWISE "WP" INDICATES WATERPROOF OUTLET PROVIDE GFI WHERE NOTED
- SPECIAL PURPOSE POWER OUTLET - CONSULT OWNER - RE STOVE, MICROWAVE, DISPOSAL
- WALL PHONE JACK 18" A.F.F. UNLESS NOTED OTHERWISE
- CTV CABLE TV IF REQ'D - ASK OWNER
- SWITCH
- THREE-WAY SWITCH
- COMPUTER - CONSULT OWNER - RE INTERNET CONNECTION
- DUPLEX FLOOR OUTLET
- CEILING FAN
- EXHAUST FAN

LIGHTING SYMBOLS

1. RECESSED CAN FIXTURE
2. WALL SCONCE
3. EXTERIOR WALL SCONCE
4. UTILITY LIGHT
5. SURFACE MOUNTED FIXTURE
6. PENDANT

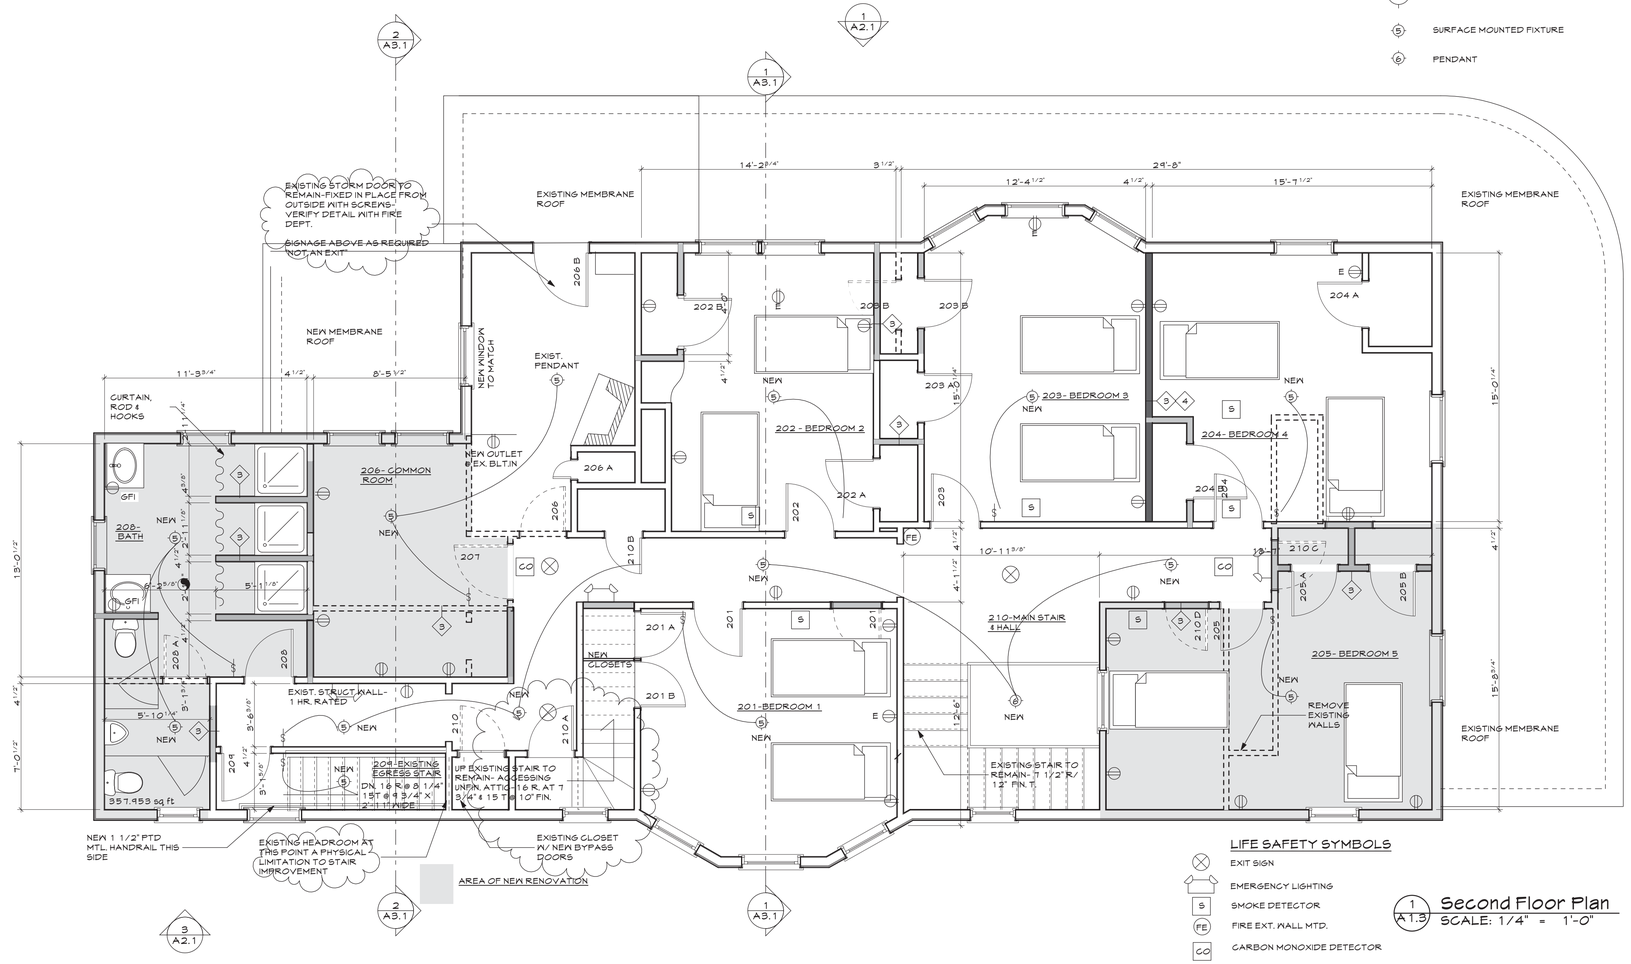

LIFE SAFETY SYMBOLS

- EXIT SIGN
- EMERGENCY LIGHTING
- S SMOKE DETECTOR
- FE FIRE EXT. WALL MTD.
- CO CARBON MONOXIDE DETECTOR

1 A1.3 Second Floor Plan
SCALE: 1/4" = 1'-0"

THIS DRAWING IS AN INSTRUMENT OF SERVICE AND SHALL REMAIN THE PROPERTY OF WHIPPLE CALLENDER ARCHITECTS. IT SHALL NOT BE USED FOR ANY OTHER PURPOSE THAT FOR WHICH IT IS SPECIFICALLY FURNISHED

Plymouth House

Portland, MAINE

145 Glenwood Avenue

LICENSED ARCHITECT JOSEPH A. DELANEY #11722 STATE OF MAINE

WHIPPLE — CALLENDER ARCHITECTS

136 PLEASANT AVE.
PORTLAND, ME 04103
P 207.775.2696
F 207.775.3631
www.whipplecallender.com

MARK	DATE	DESCRIPTION

DATE: 5.31.13 REVISION
CHECKED BY: JAD
DRAWN BY: JAD
JOB: 01-2013
SHEET TITLE: SECOND FLOOR PLAN

A1.3