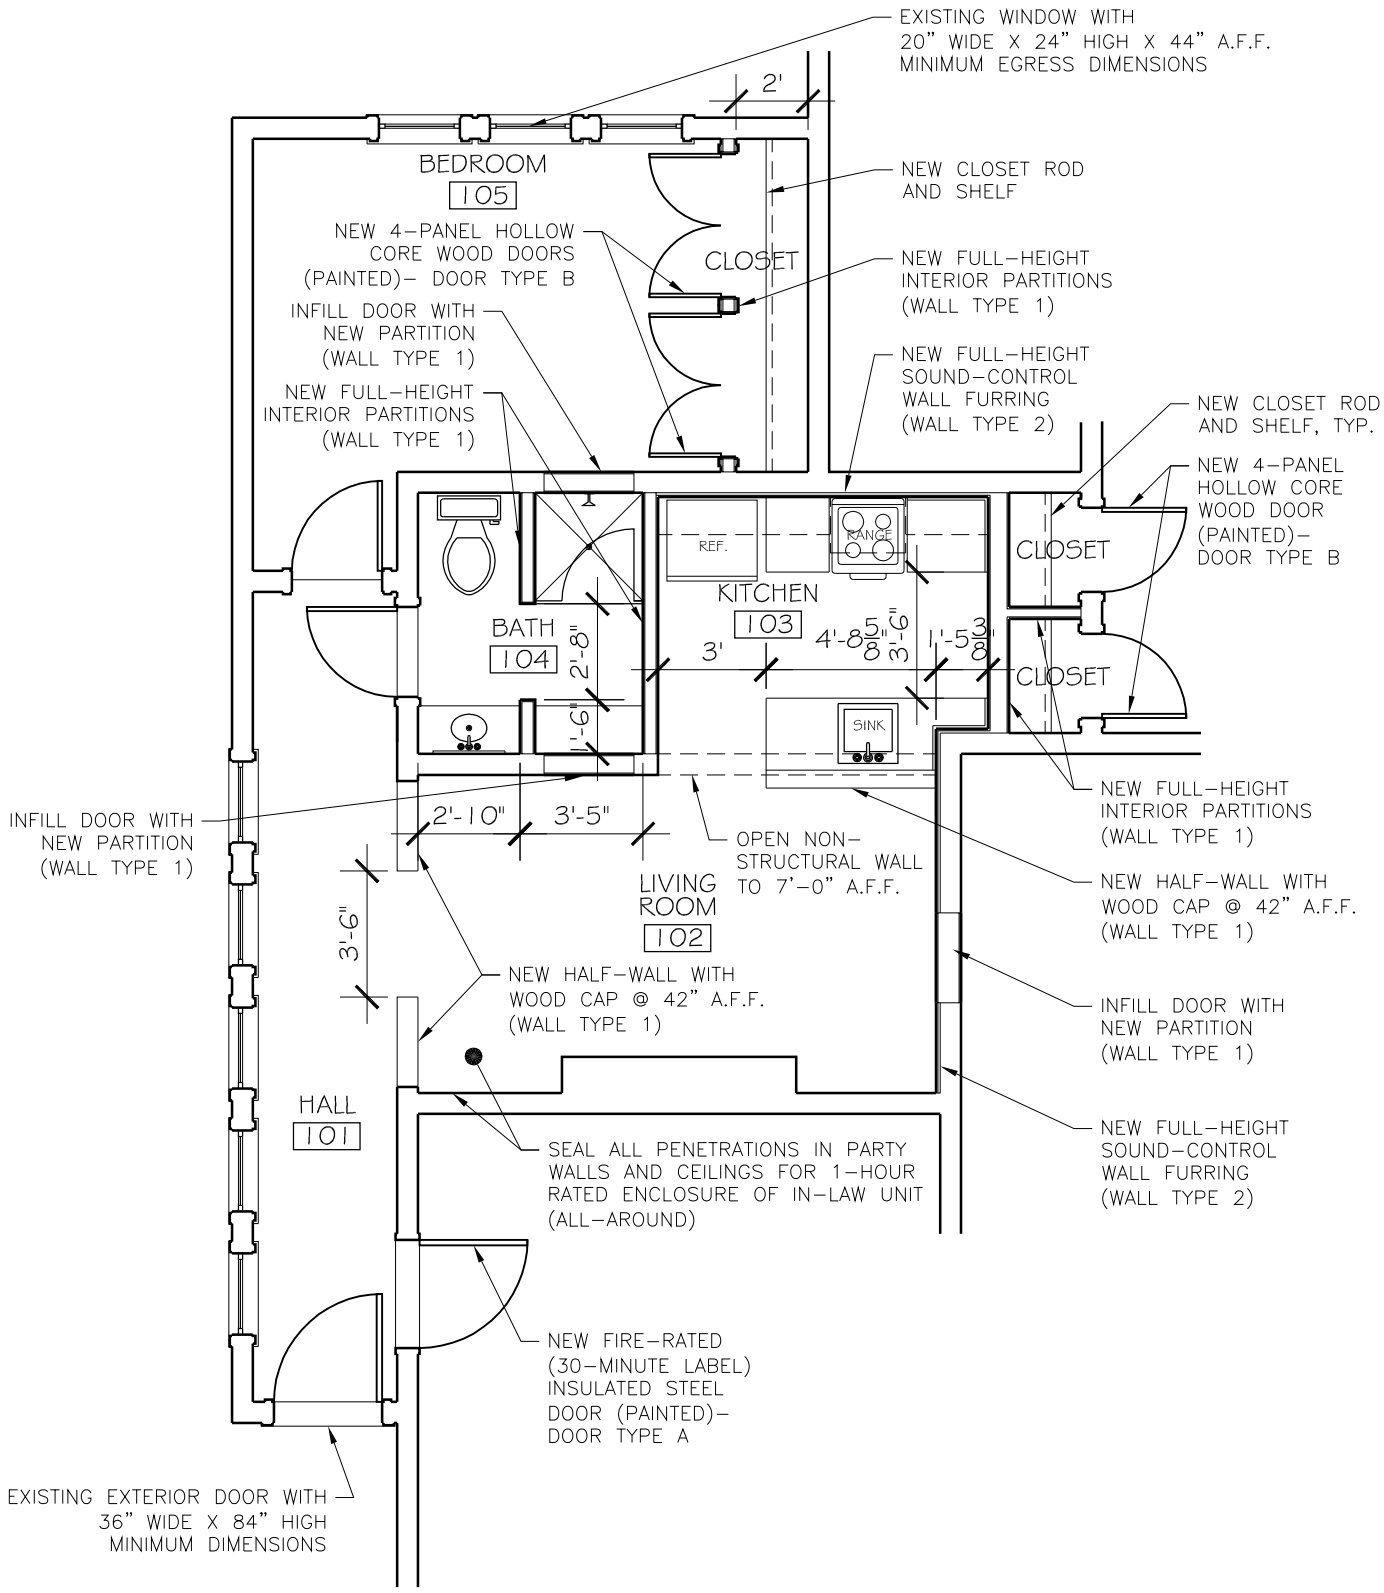

John Hatzenbuehler, Owner
173 Pleasant Street
Portland, Maine
ndhatz@gmail.com (207) 272-3200

PROPOSED IN-LAW APARTMENT PLAN

SCALE:	DATE:	SKETCH:
3/16"=1'-0"	03/03/15	A1