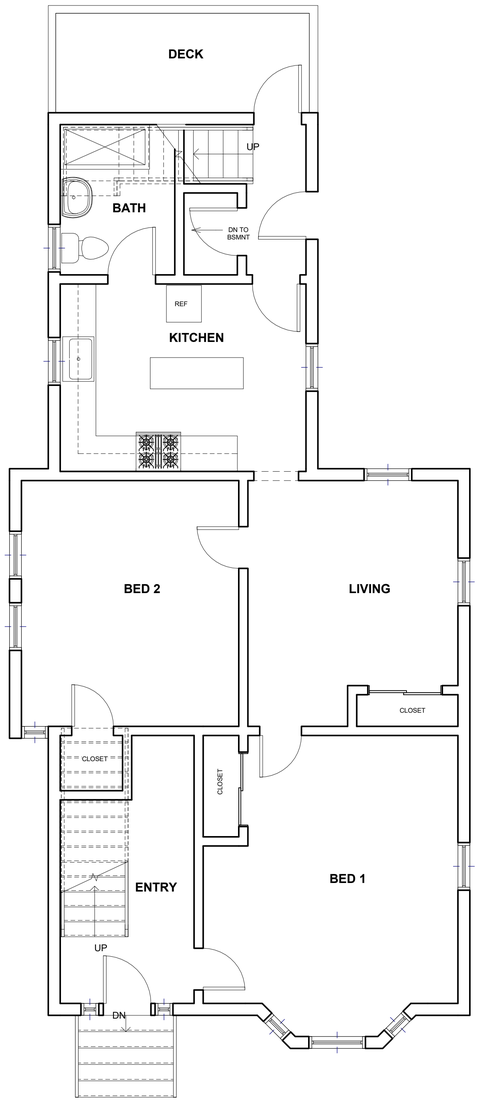

1 First Floor Plan
1/4" = 1'-0"

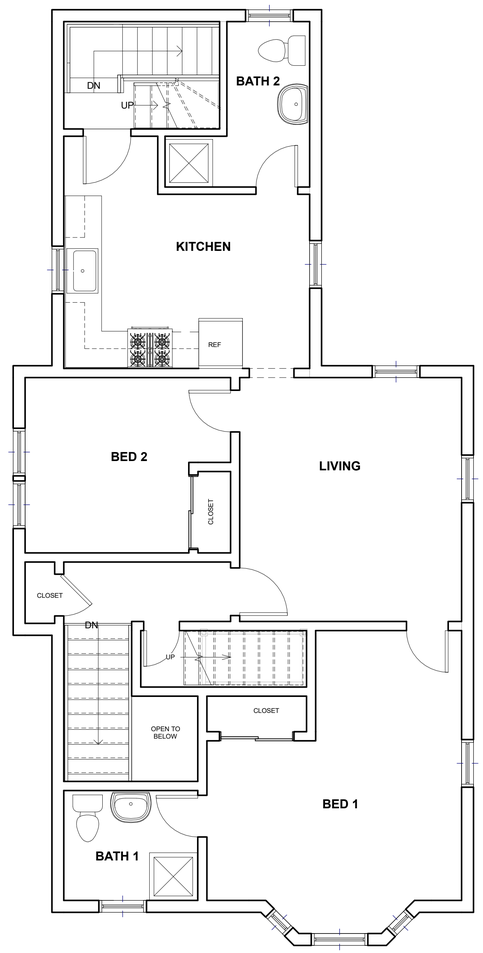

2 Second Floor Plan
1/4" = 1'-0"

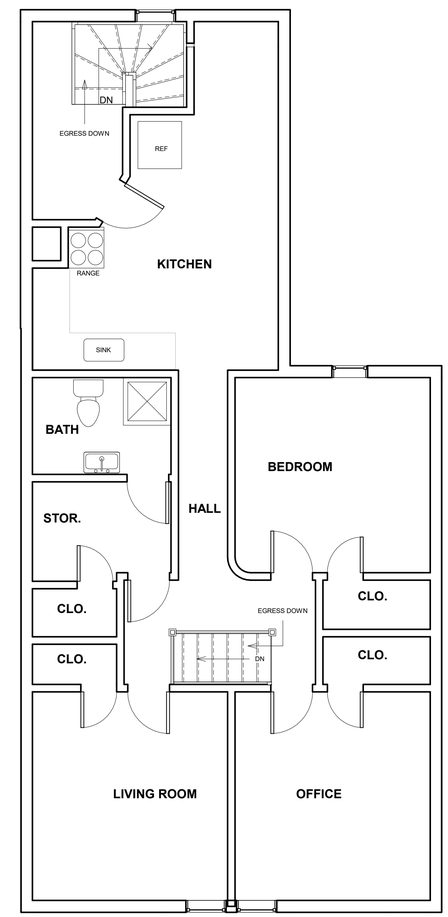

3 Third Floor Plan *- Unit to be Legalized*
1/4" = 1'-0"

RESIDENCE FOR:
Caleb Ballard
249 Concord Street
Portland, Maine

REVISIONS

No.	Description	Date

DRAWN BY
AR
CHECK'D BY
AR

THIS DRAWING IS THE PROPERTY OF THE ARCHITECT AND HAS BEEN PREPARED SPECIFICALLY FOR THE OWNER FOR THIS PROJECT AT THIS SITE AND IS NOT TO BE USED FOR ANY OTHER PURPOSE, LOCATION, OR OWNER WITHOUT WRITTEN CONSENT OF THE ARCHITECT

TITLE:

Floor Plans

SCALE NOTE:
SCALE BAR SHOWN BELOW IS ONE INCH LONG ON A FULL SIZE DRAWING, MEASURE BAR TO DETERMINE IF SCALE SHOWN WILL REQUIRE ADJUSTING

0 1/2" 1"

File No. 001

Date 07.13.2017

Sheet No

A100