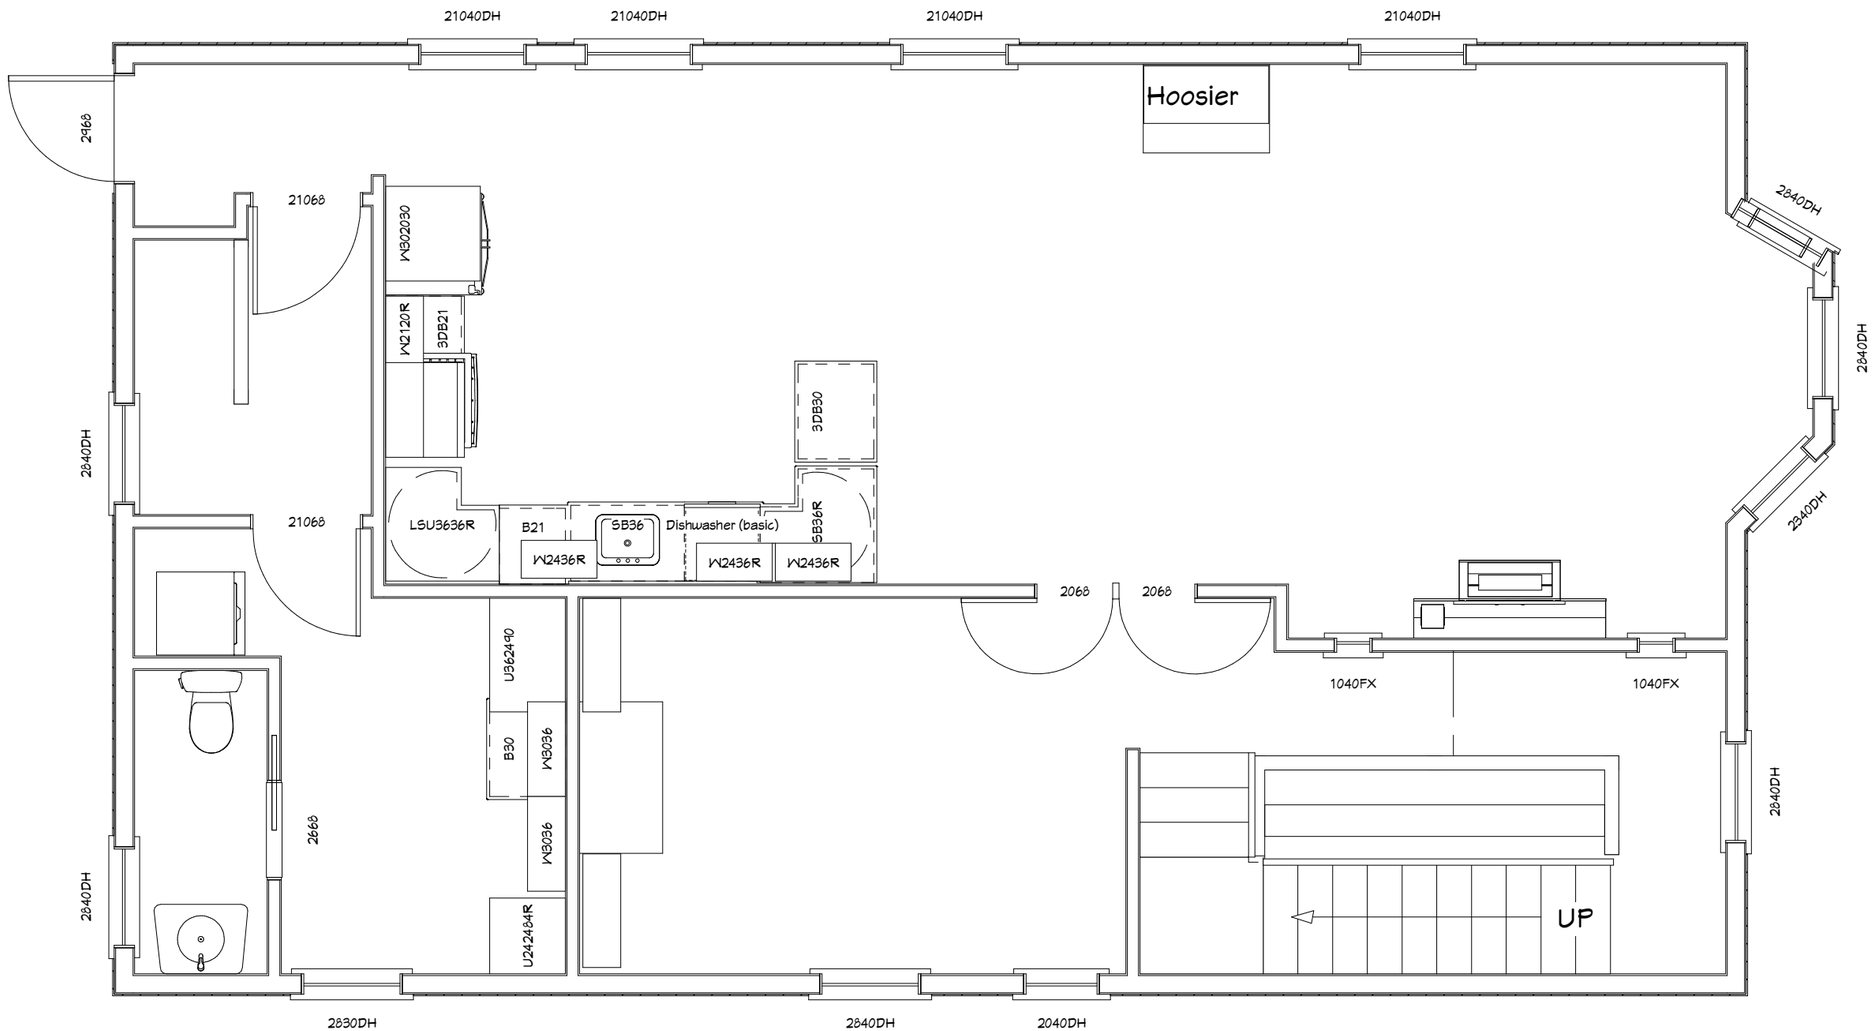

2nd FLOOR PLAN

SCALE 1" = 4' - 0"

LIVING AREA

1091 SQ FT