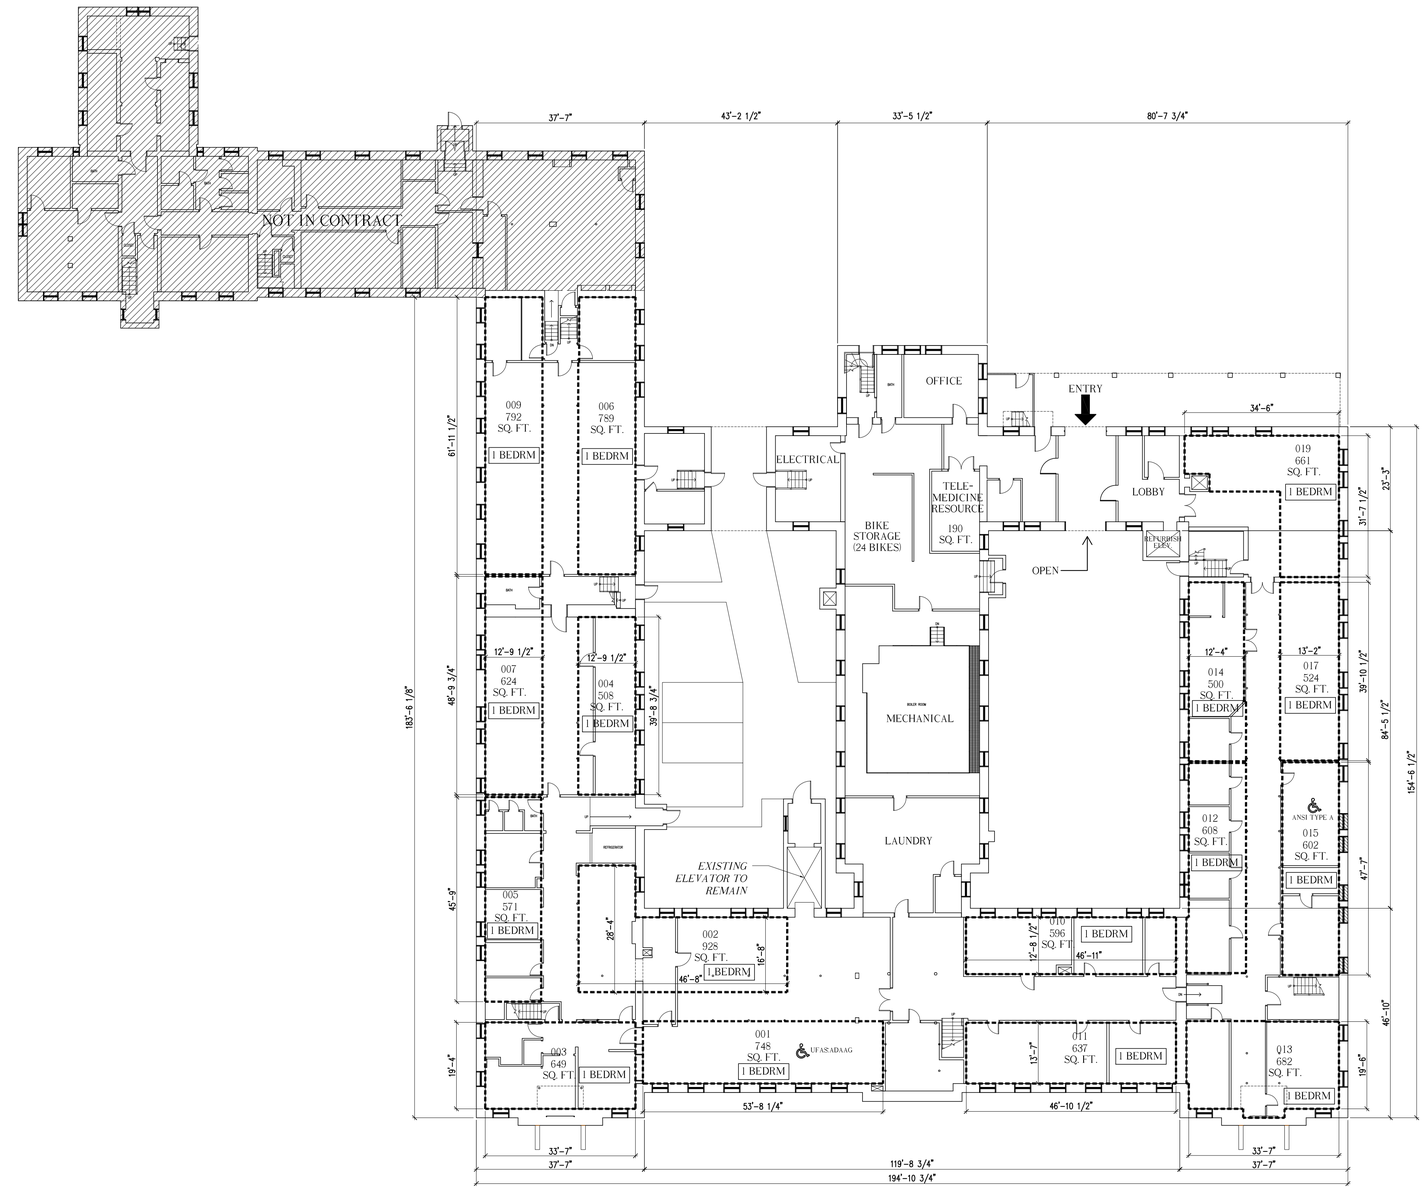

GROUND FLOOR PLAN

16 UNITS
16 1 BEDROOM UNITS
GROSS AREA = 24, 065 SQ. FT
APARTMENTS NET AREA = 10,419 SQ. FT

PROJECT TOTALS

88 UNITS
20 STUDIO UNITS, 68 1 BEDROOM UNITS

Owner:

Developer:

Consulting Engineer:

Architect:
ARCHETYPE architects
48 Union Wharf Portland, Maine 04101
(207) 772-6022 Fax (207) 772-4056

Project:
MOTHERHOUSE SENIOR HOUSING
PORTLAND, MAINE

Revisions:

Scale: 1/16" = 1'-0"

Date: 23 June 2015

GROUND FLOOR PLAN

A1.01