Native Habitat Garden / Outdoor Classroom (Deck)

Ocean Avenue ES

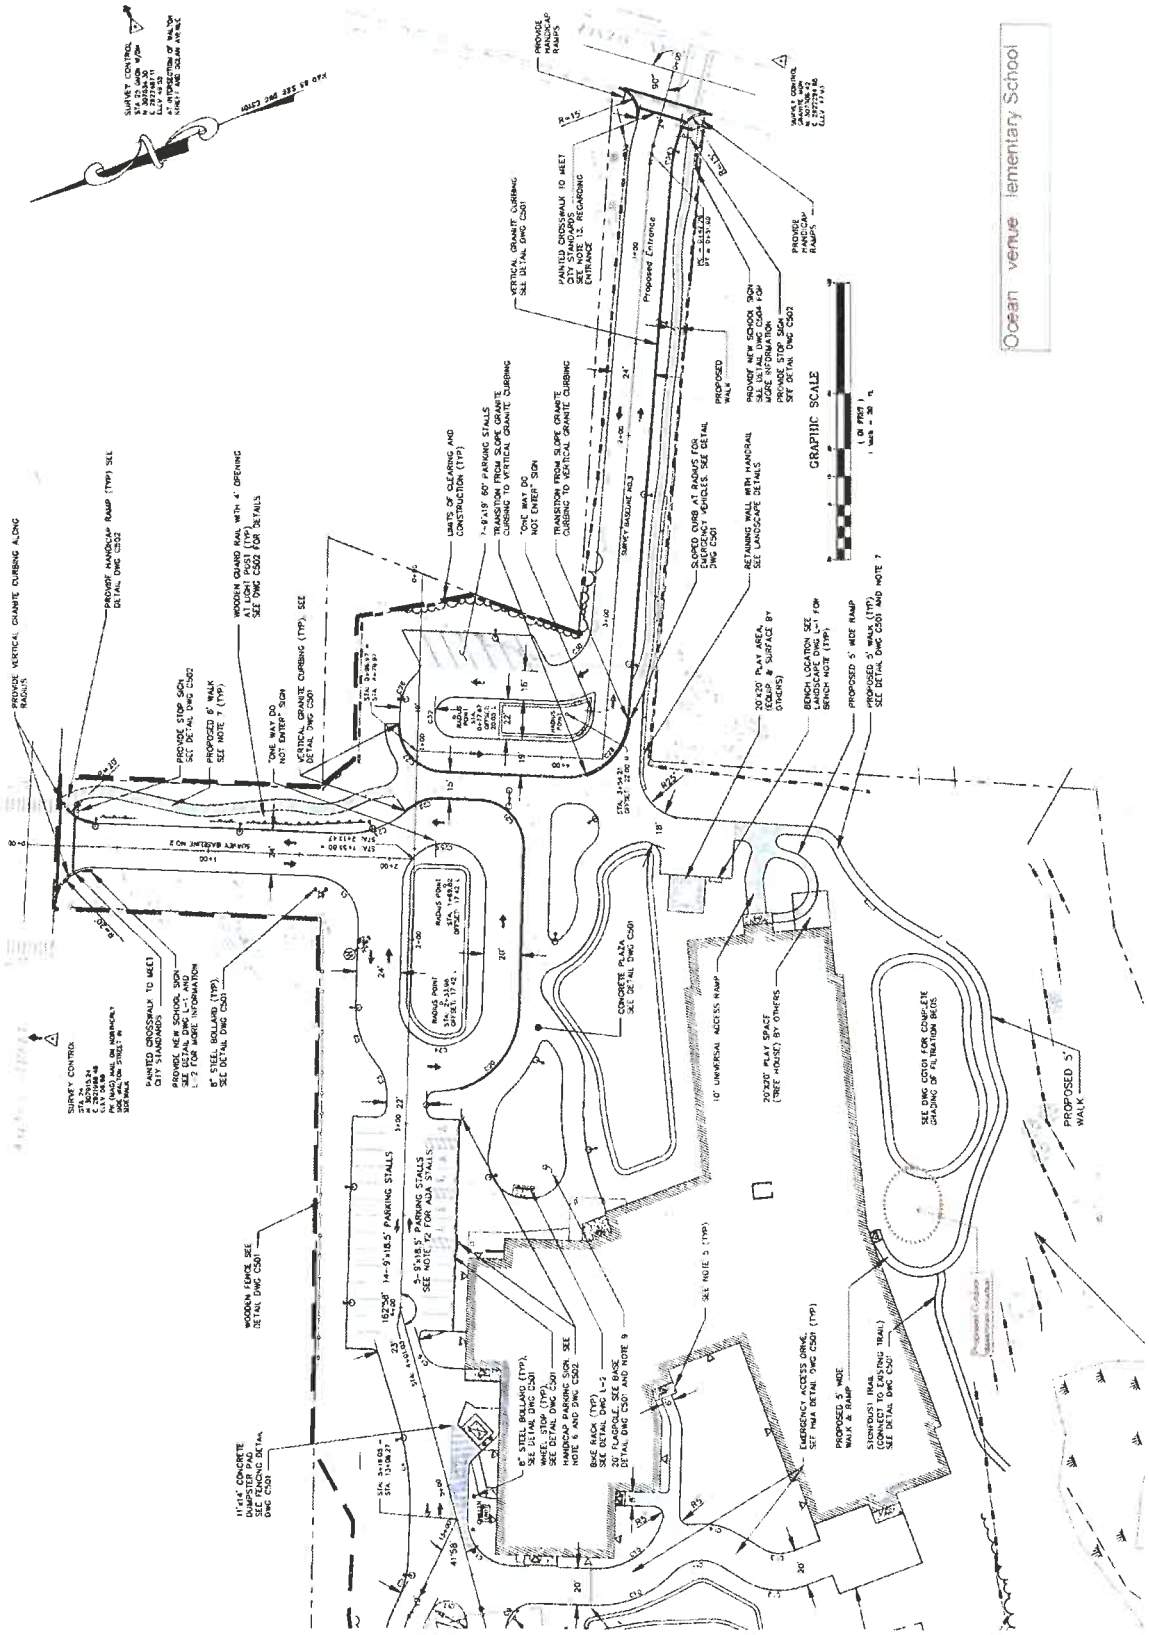

Plan 5 - Site