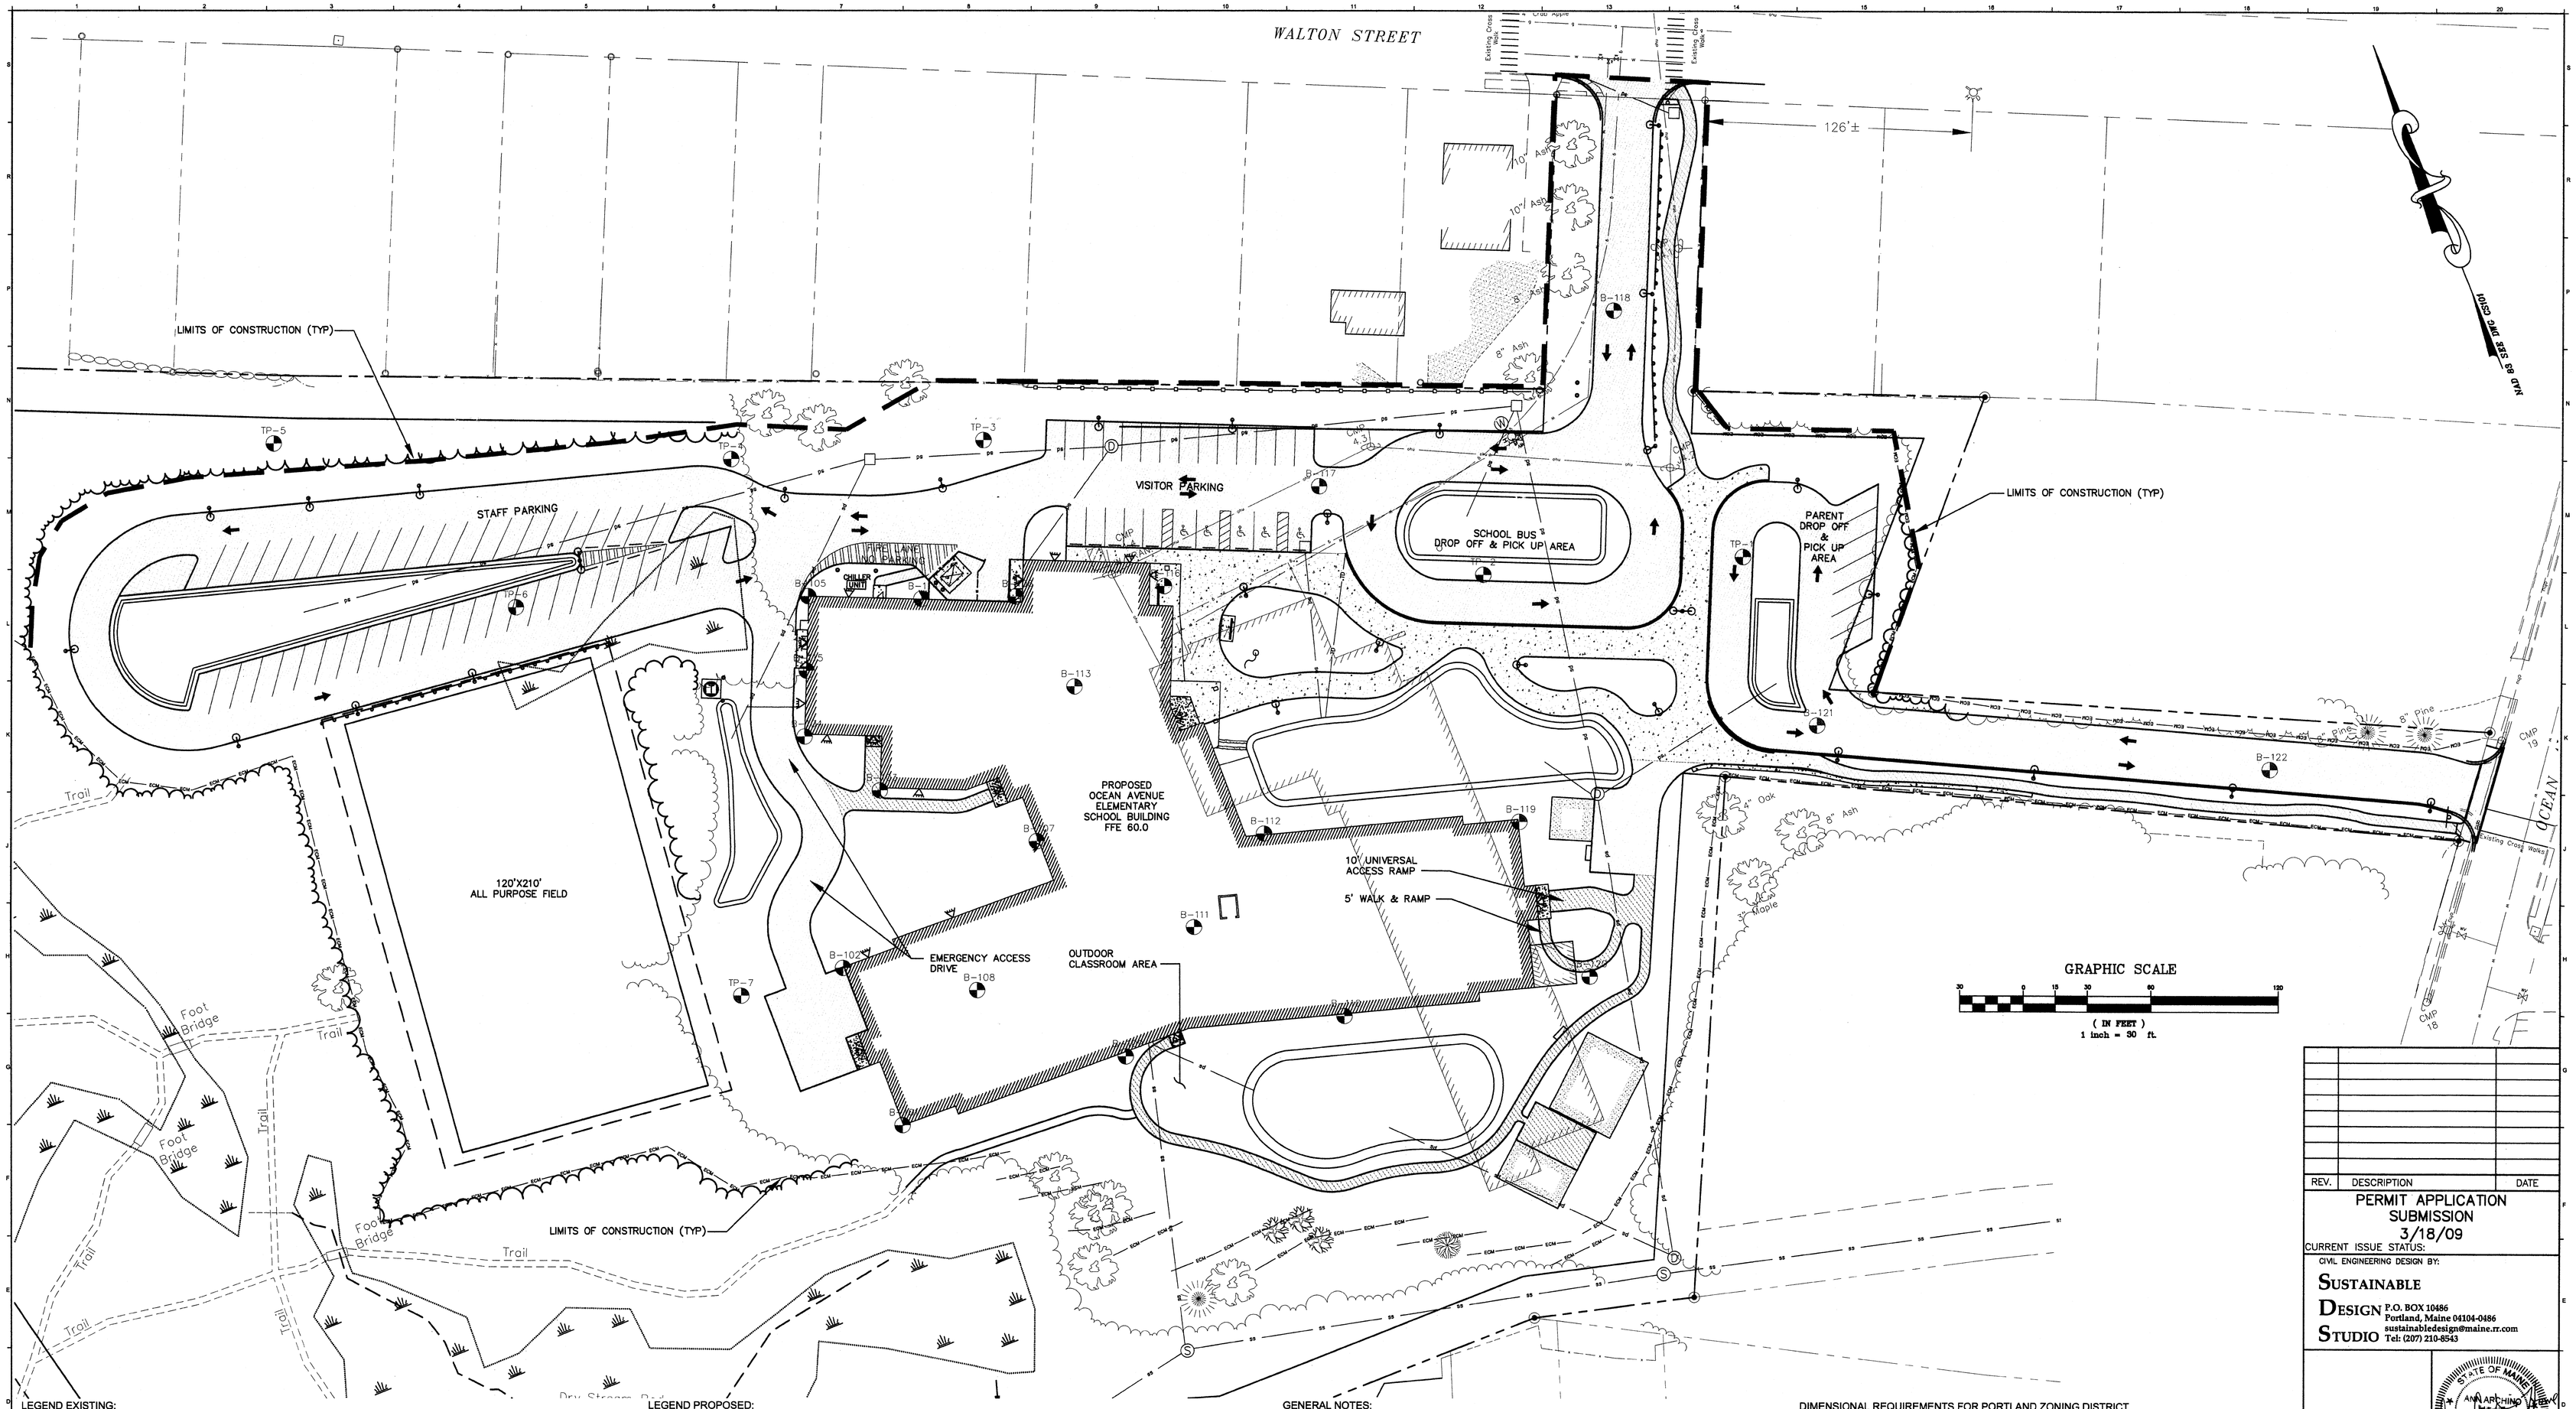
WALTON STREET
LIMITS OF CONSTRUCTION (TYP)
STAFF PARKING
VISITOR PARKING
FIRE LANE
SCHOOL BUS DROP OFF & PICK UP AREA
PARENT DROP OFF & PICK UP AREA
LIMITS OF CONSTRUCTION (TYP)
PROPOSED OCEAN AVENUE ELEMENTARY SCHOOL BUILDING FFE 60.0
120'X210' ALL PURPOSE FIELD
10' UNIVERSAL ACCESS RAMP
5' WALK & RAMP
EMERGENCY ACCESS DRIVE
OUTDOOR CLASSROOM AREA
LIMITS OF CONSTRUCTION (TYP)
126'±
OCEAN
Trail
Foot Bridge
Dry Stream Bed
Existing Cross Walk
Existing Cross Walk
10" Ash
8" Ash
6" Oak
8" Pine
Existing Drop Inlet
Existing Drop Inlet
Existing Drop Inlet