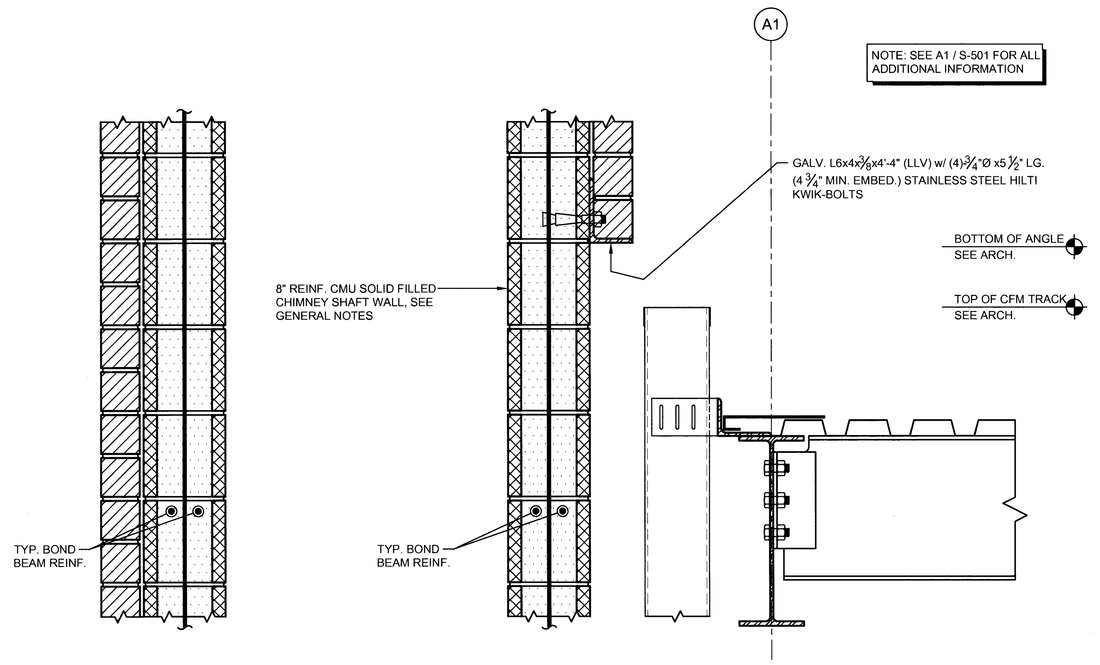

M1 SECTION

1 1/2" = 1'-0"

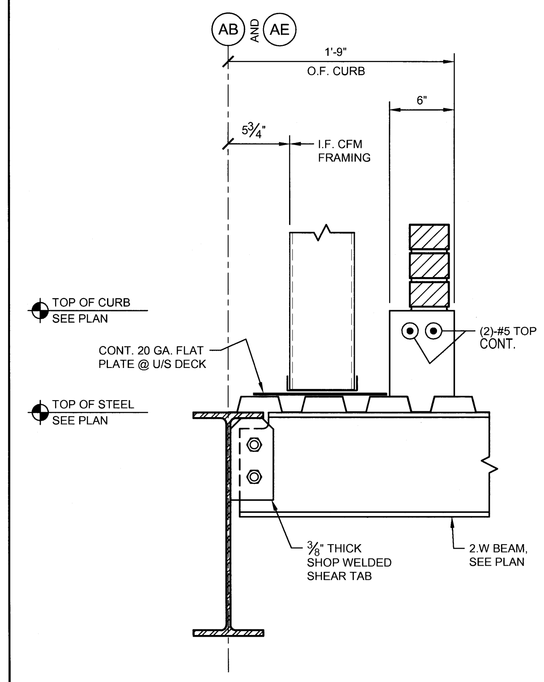

M8 SECTION

1 1/2" = 1'-0"

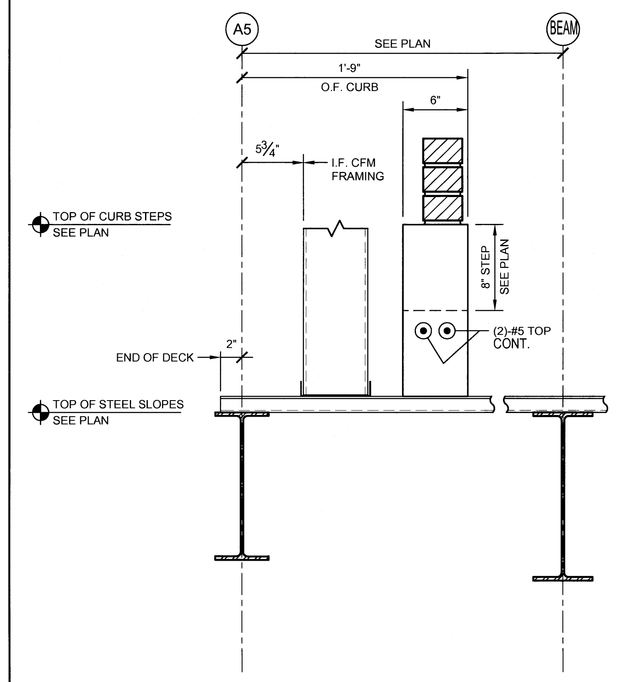

M12 SECTION

1 1/2" = 1'-0"

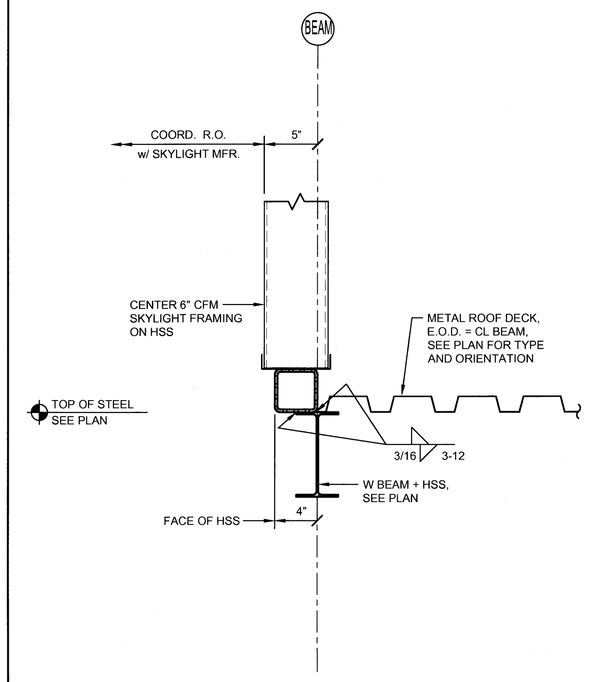

M15 SECTION

1 1/2" = 1'-0"

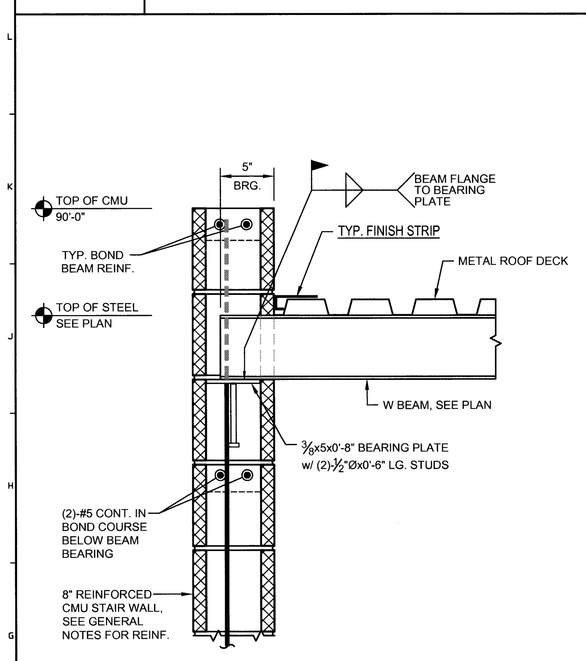

F1 SECTION

1 1/2" = 1'-0"

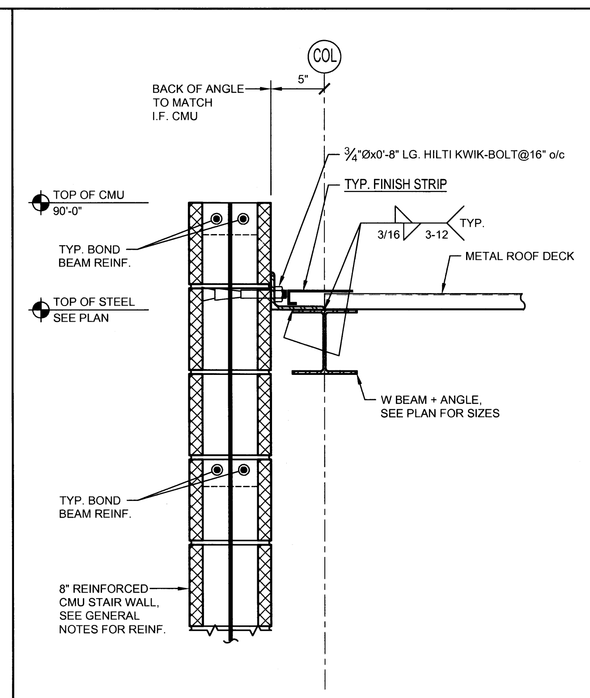

F5 SECTION

1 1/2" = 1'-0"

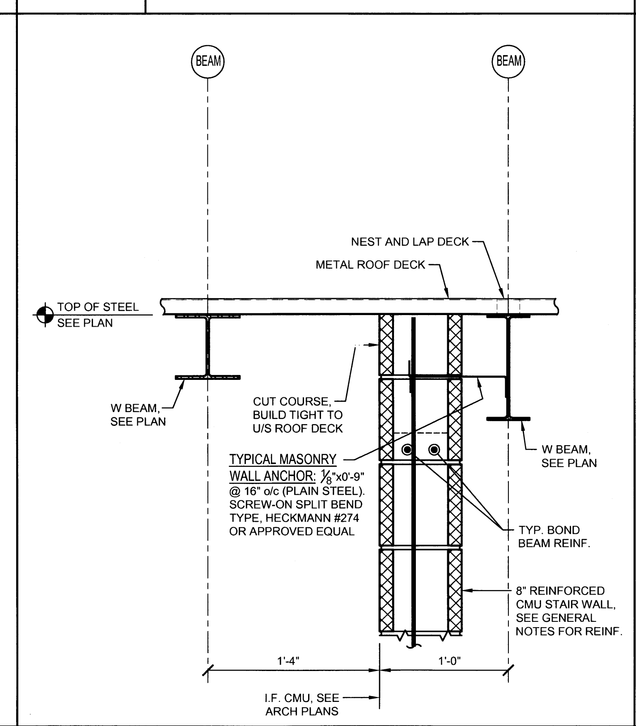

F8 SECTION

1 1/2" = 1'-0"

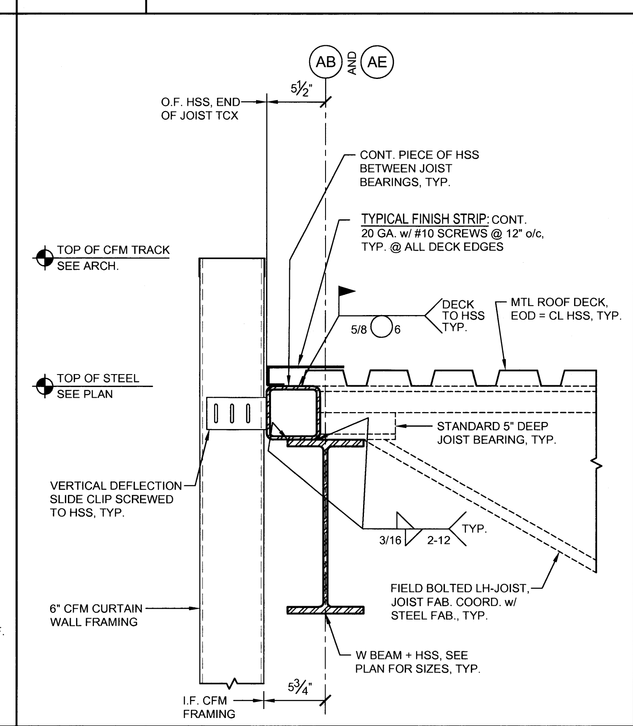

F12 SECTION

1 1/2" = 1'-0"

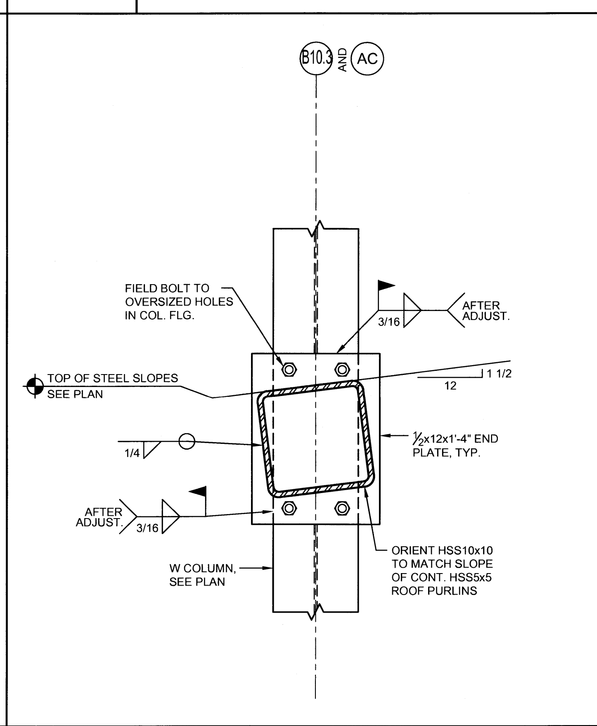

F15 SECTION

1 1/2" = 1'-0"

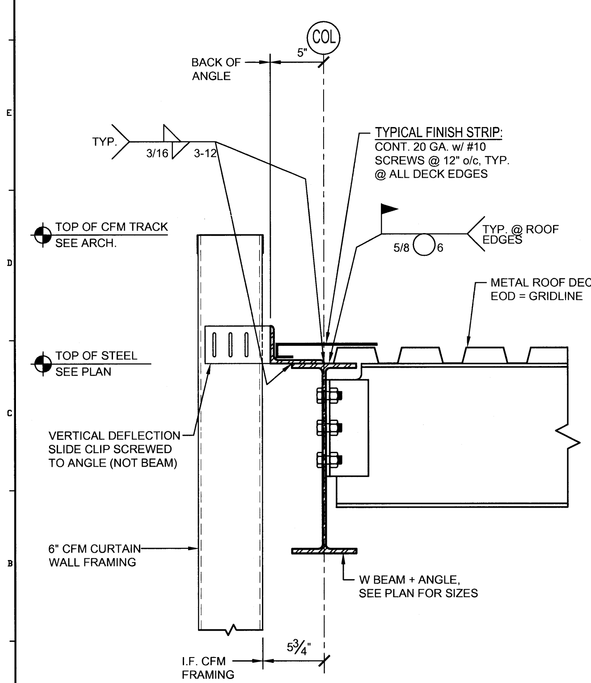

A1 SECTION

1 1/2" = 1'-0"

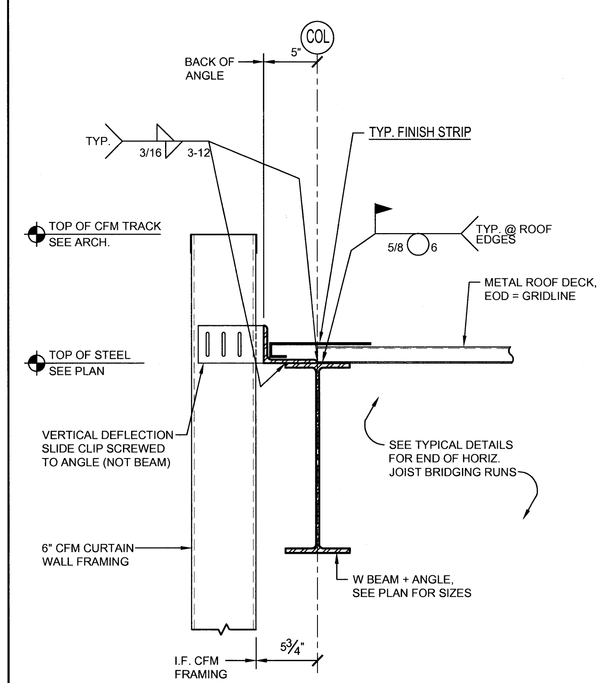

A5 SECTION

1 1/2" = 1'-0"

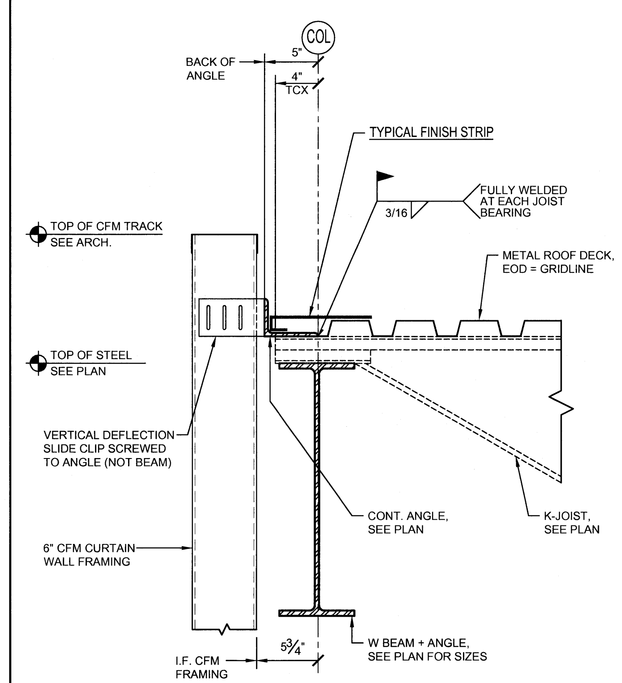

A8 SECTION

1 1/2" = 1'-0"

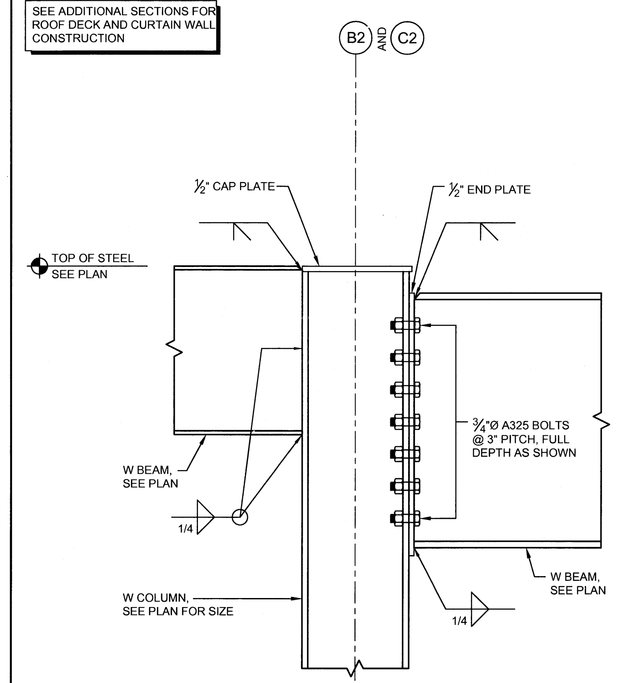

A12 SECTION

1 1/2" = 1'-0"

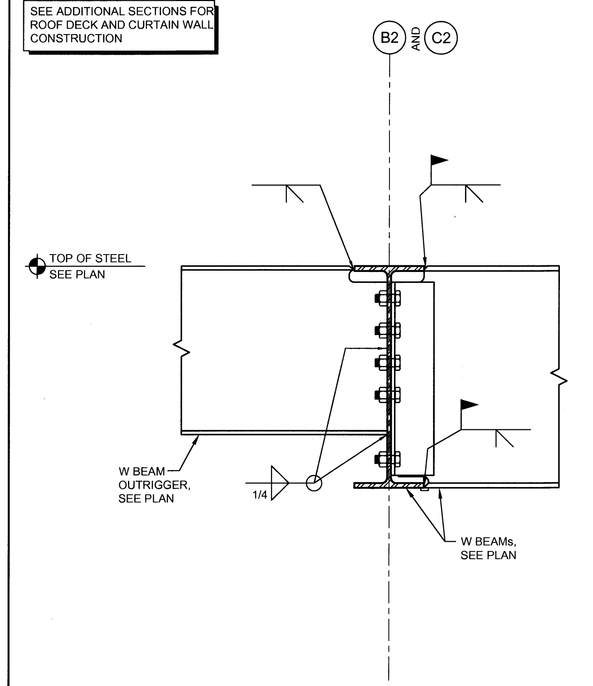

A15 SECTION

1 1/2" = 1'-0"

REV.	DESCRIPTION	DATE
--	--	--
--	--	--
--	--	--
--	--	--
0	-----	00.00.00

PERMIT APPLICATION SUBMISSION 3-18-09

CURRENT ISSUE STATUS: 03/18/09

STATE OF MAINE JOHN P. POULIN No. 11216 PROFESSIONAL ENGINEER

WBRC ARCHITECTS · ENGINEERS
WWW.WBRCAD.COM
BANGOR, MAINE 207-947-4321
PORTLAND, MAINE 207-828-4321
SARASOTA, FLORIDA 941-906-0707

OCEAN AVENUE ELEMENTARY SCHOOL
PORTLAND, ME

PROJECT:

STEEL ROOF FRAMING SECTIONS

SHEET TITLE:

WBRC CAD FILE: 331610-S-501

PROJECT No. 331610

GRAPHIC SCALE: 0" 1"

SCALE: AS NOTED

PROJECT MANAGER: MEJ

DRAWN BY: BAB

CHECKED BY: JPP

SHEET No. S-501

© COPYRIGHT 2009 WBRC

3/18/2009 7:20 AM I:\3301-3400\331610 OCEAN AVE. ELEMENTARY SCHOOL - SD TO CAD\WGS\OCEAN AVENUE ELEMENTARY SCHOOL\SHEETS\331610-S-501 STEEL ROOF FRAMING SECTIONS.DWG BRETT BEDARD