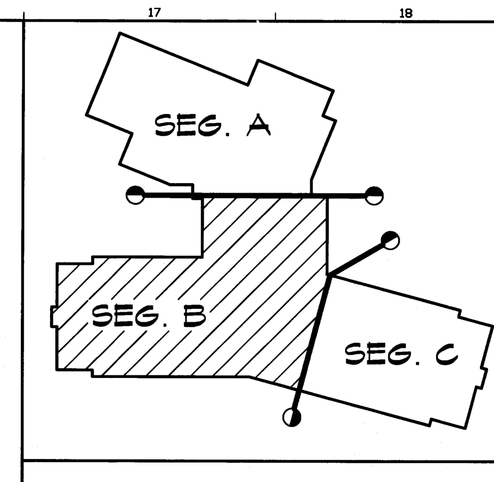


KEY PLAN

## GENERAL NOTES:

1. REFER TO PLUMBING FIXTURE CONNECTION SCHEDULE FOR PIPING SIZES TO INDIVIDUAL FIXTURES.
2. PROVIDE SHOCK ABSORBERS AT ALL CW BRANCHES TO FLUSH VALVES.
3. PROVIDE SHOCK ABSORBERS AT ALL HW BRANCHES TO TOILET ROOMS W/ SENSOR FAUCETS.

## TECHNICAL NOTES:

(1) EXPOSED STRUCTURE, NO CEILING IN THIS AREA. COORDINATE EXTENT WITH REFLECTED CEILING PLANS. INTENT IS FOR EXPOSED UTILITIES TO BE PAINTED. PAINTING BY OTHERS, REFER TO DIV. 9.

(2) 1/2" PEX TUBING DROPS IN WALL. COORDINATE QUANTITY WITH DRAINAGE PIPING PLAN. ROUTE INDIVIDUAL 1/2" PEX TUBING UNDERSLAB TO EACH FLOOR DRAIN & FLOOR SINK.

(3) CURB, SEE STRUCTURAL.




| | | |
|---|---|---|
| -- | -- | -- |
| -- | -- | -- |
| -- | -- | -- |
| 0 | ---- | 00.00.00 |
| REV. | DESCRIPTION | DATE |

PERMIT APPLICATION
SUBMISSION 3-18-09

CURRENT ISSUE STATUS:

MAG NORTH
PROJECT NORTH

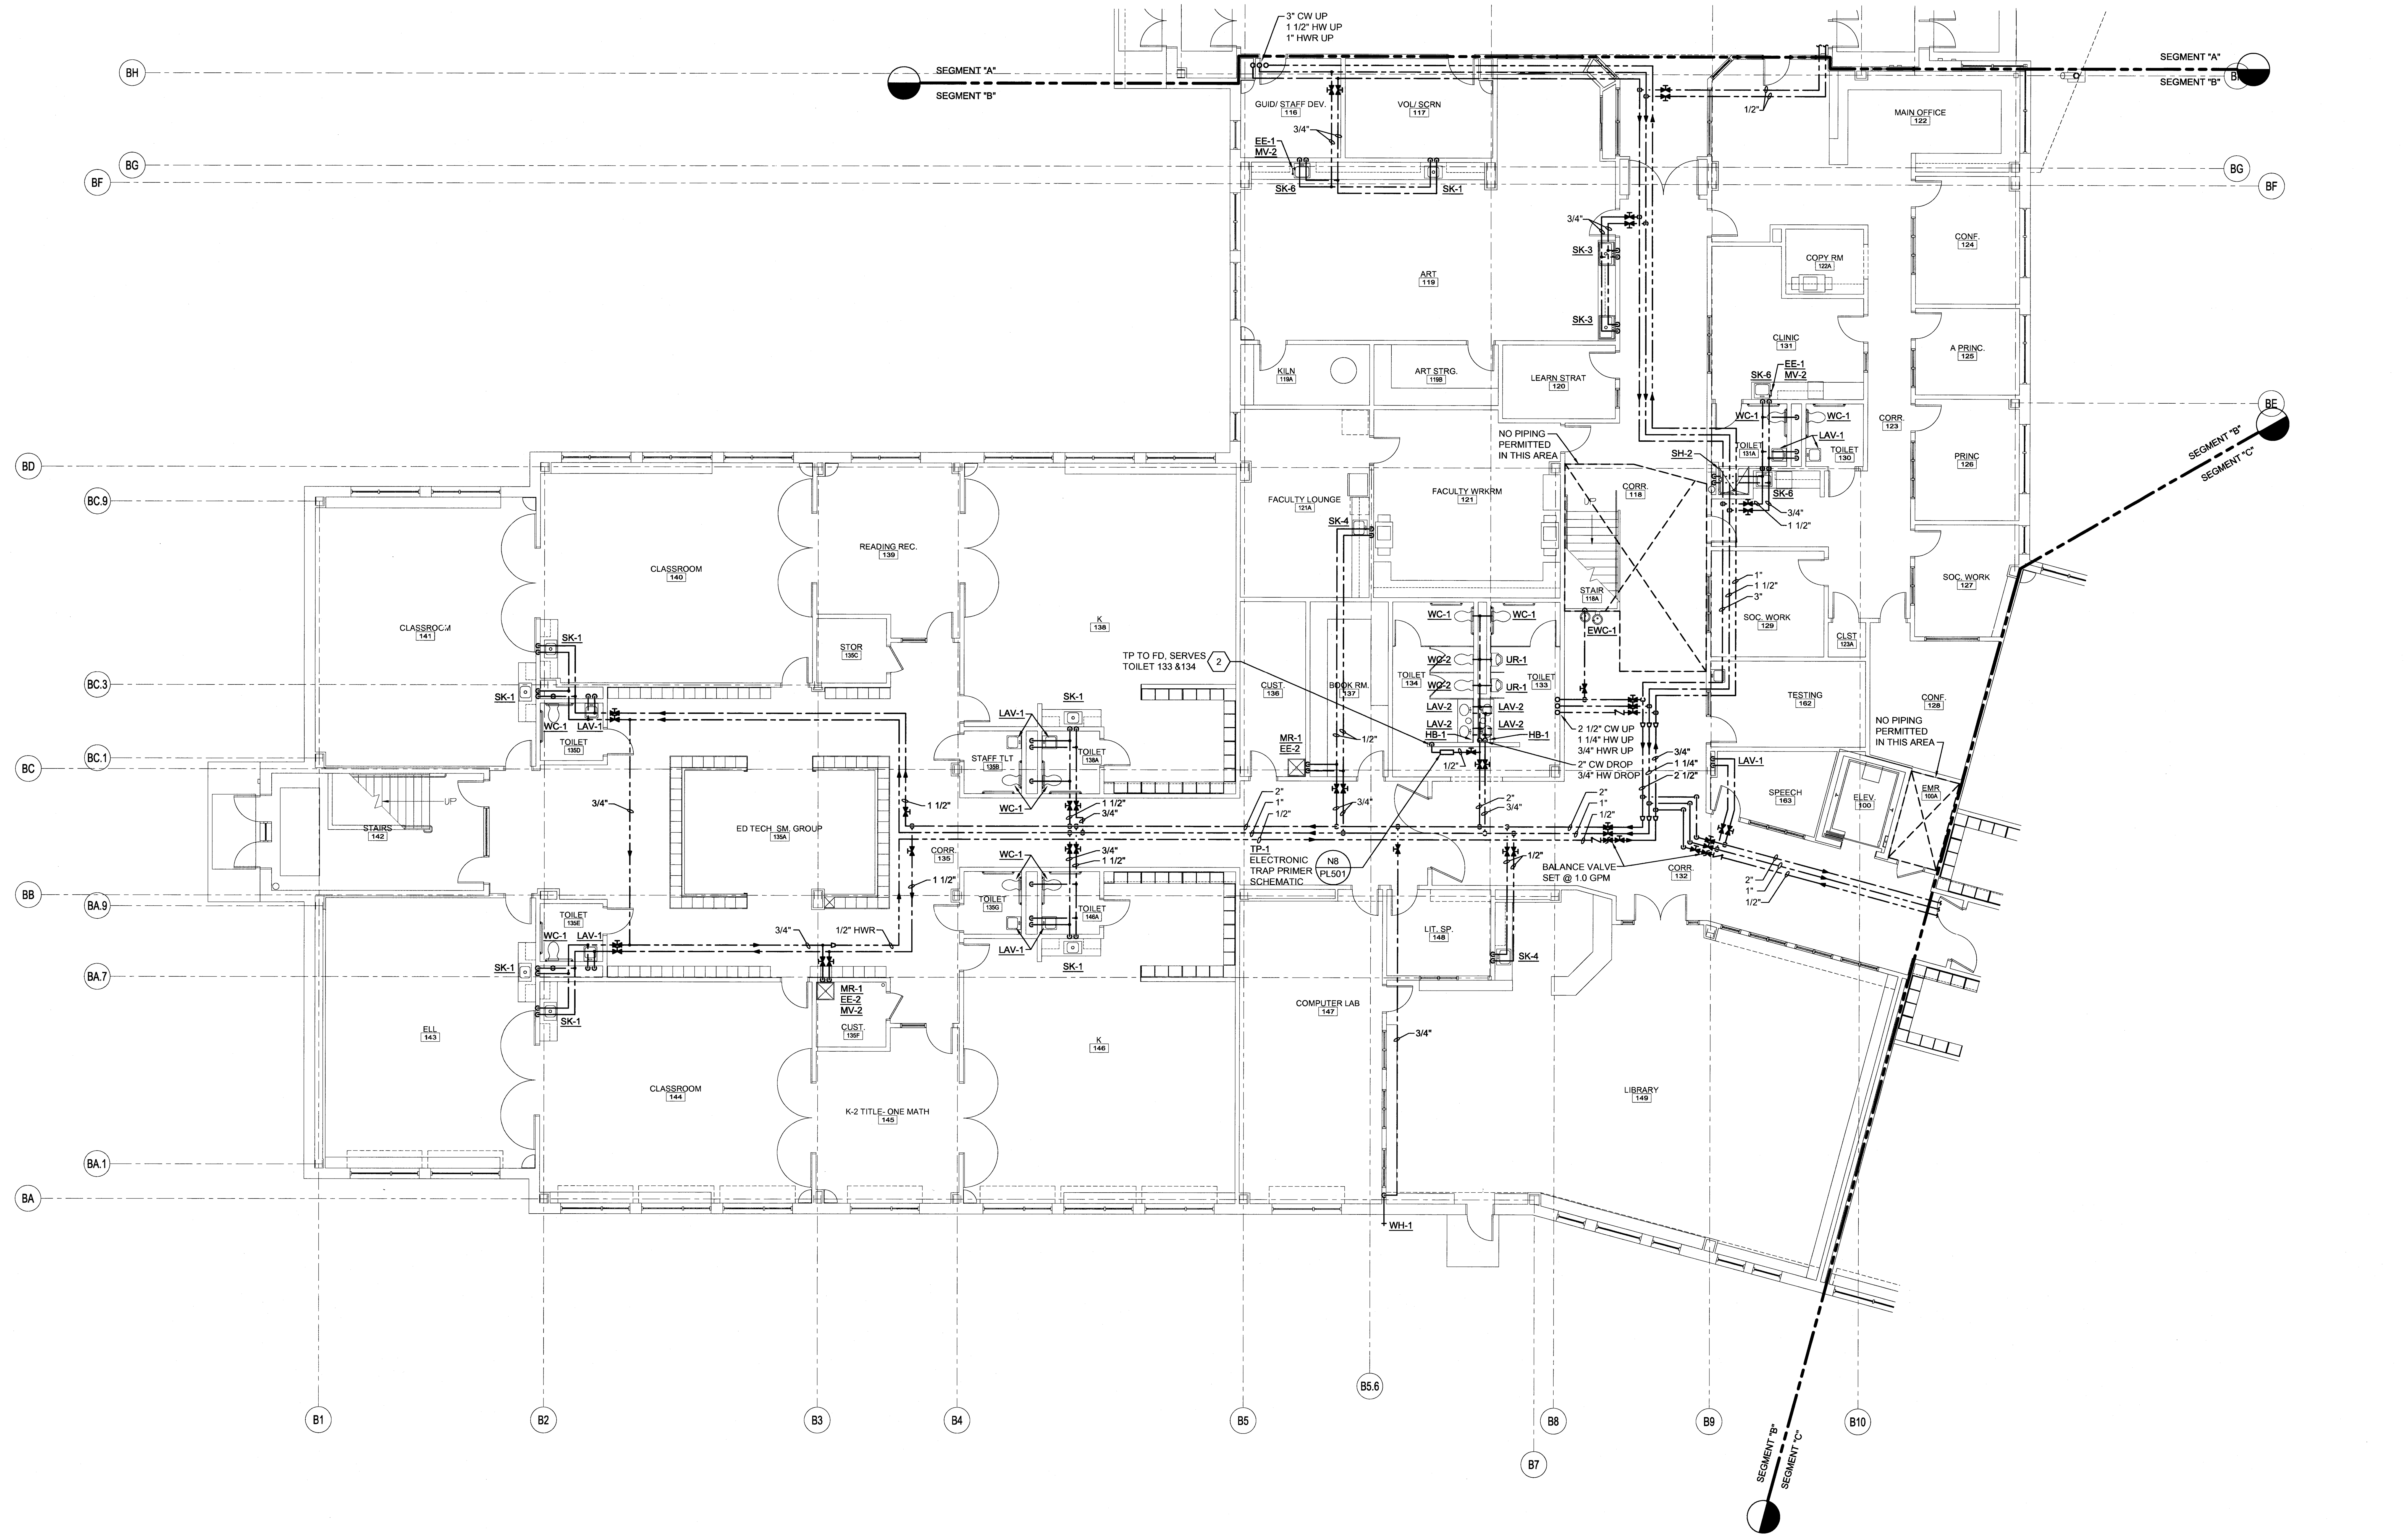STATE OF MAINE
DANIEL C. MONROE
No. 9977
LICENSED PROFESSIONAL ENGINEER
03.18.09

WBRC
ARCHITECTS · ENGINEERS
WWW.WBRCAE.COM
BANGOR, MAINE 207-947-4511
PORTLAND, MAINE 207-828-4511
SARASOTA, FLORIDA 941-355-0757

PROJECT:
OCEAN AVENUE ELEMENTARY SCHOOL
PORTLAND, ME

SHEET TITLE:
FIRST FLOOR DOMESTIC WATER PLAN - SEG. B

| | |
|---|---|
| WBRC CAD FILE: | 331610-PL121-B |
| PROJECT No. | 331610 |
| SCALE: | 1/8" = 1'-0" |
| PROJECT MANAGER: | MEJ |
| DRAWN BY: | LAC |
| CHECKED BY: | DMON |

GRAPHIC SCALE: 0" 1"

SHEET No. PL121-B

© COPYRIGHT 2009 WBRC

A1 FIRST FLOOR DOMESTIC WATER PLAN - SEG. B
1/8" = 1'-0"
--

3/18/2009 10:40 AM I:\3301-3400\331610 OCEAN AVE. ELEMENTARY SCHOOL - SD TO CA\DWGS\OCEAN AVENUE ELEMENTARY SCHOOL\OCEAN AVENUE ELEMENTARY SCHOOL\SHEETS\331610-PL121-B FIRST FLOOR DOMESTIC WATER PLAN - SEG. B.DWG LUKE.CHIAVELLI