NOTES

1. ALL BEARINGS ARE REFERENCED TO MAINE STATE GRID WEST ZONE NAD-83
2. OWNER OF RECORD: JEFFREY J. BEAN & JILL M. KEREKES, BOOK 26816, PAGE 188. BOOK 22748, PAGE 290.
3. TOTAL AREA: 10791 SQ. FEET, MORE OR LESS.
4. ELEVATION CONTOURS (2' INTERVAL FROM LIDAR) FROM MAINE STATE OFFICE OF GIS.
5. ALL BOOK AND PAGES REFER TO THE CUMBERLAND COUNTY REGISTRY OF DEEDS.

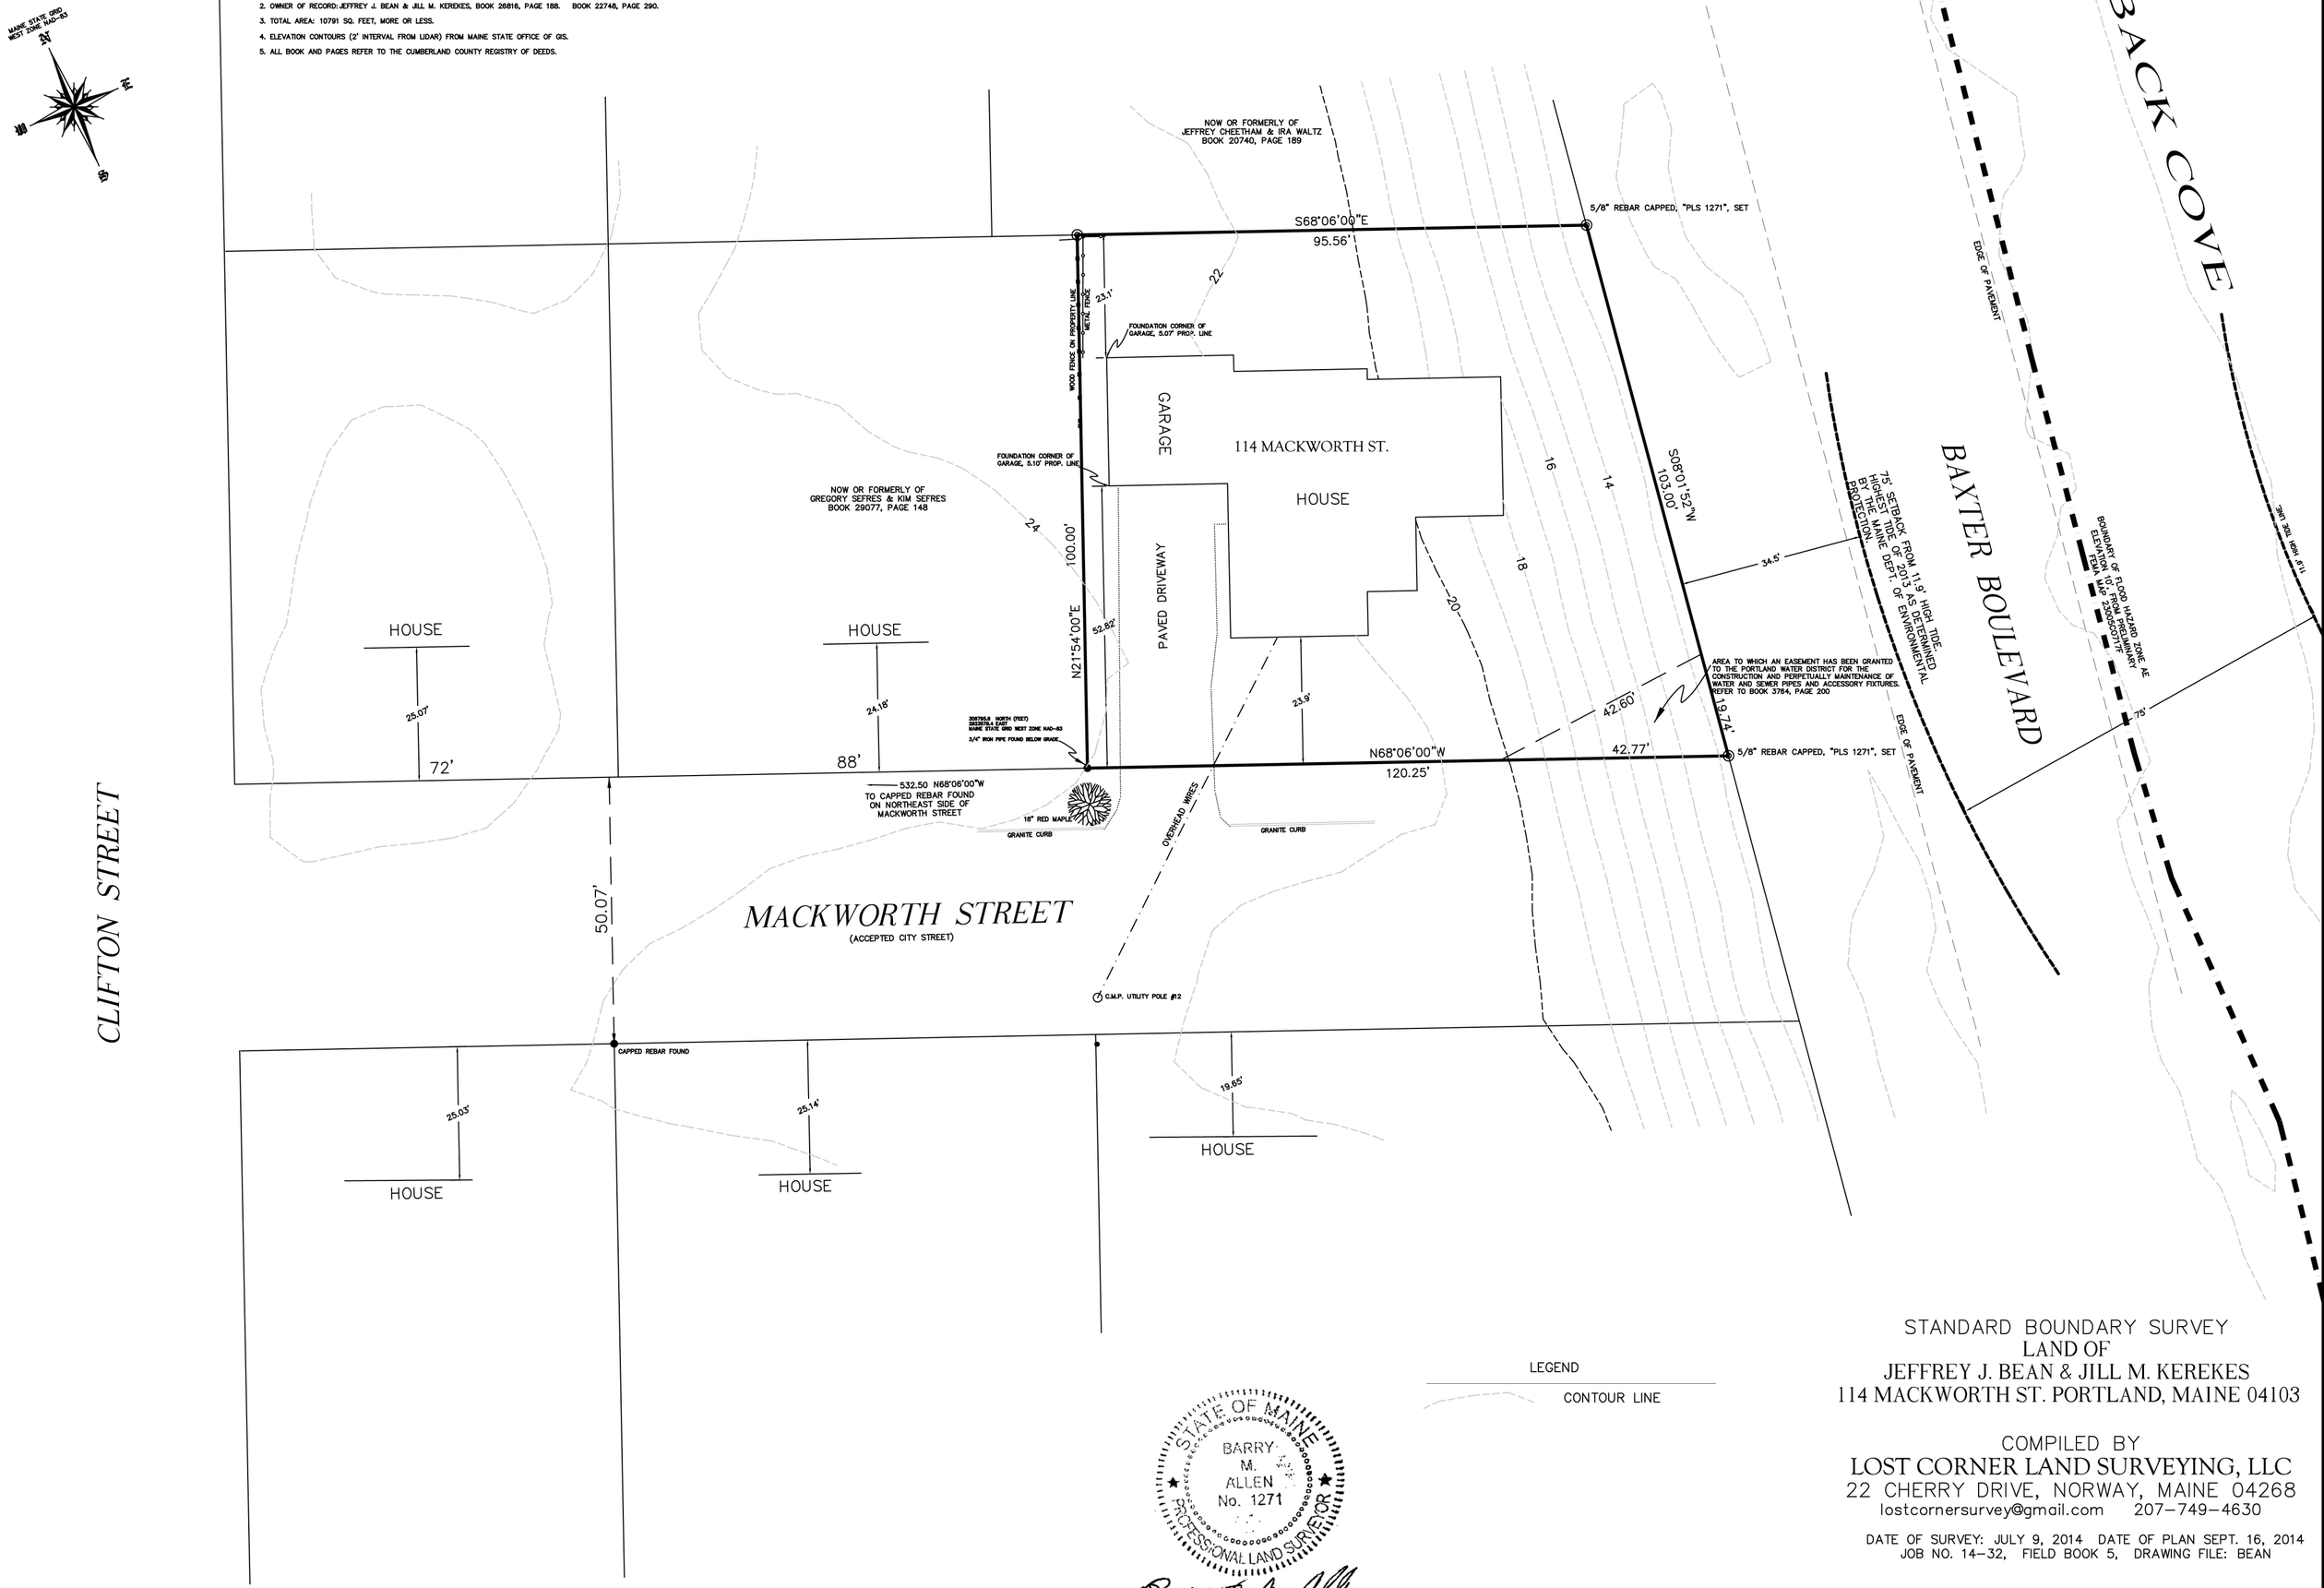

LEGEND

CONTOUR LINE

STATE OF MAINE
BARRY M. ALLEN
No. 1271
PROFESSIONAL LAND SURVEYOR

BARRY M. ALLEN
MAINE PROFESSIONAL LAND SURVEYOR #1271

STANDARD BOUNDARY SURVEY
LAND OF
JEFFREY J. BEAN & JILL M. KEREKES
114 MACKWORTH ST. PORTLAND, MAINE 04103

COMPILED BY
LOST CORNER LAND SURVEYING, LLC
22 CHERRY DRIVE, NORWAY, MAINE 04268
lostcornersurvey@gmail.com 207-749-4630

DATE OF SURVEY: JULY 9, 2014 DATE OF PLAN SEPT. 16, 2014
JOB NO. 14-32, FIELD BOOK 5, DRAWING FILE: BEAN

0 20 40 60

SCALE: 1" = 20'

BARRY M. ALLEN
MAINE PROFESSIONAL LAND SURVEYOR #1271