MORTGAGE LOAN INSPECTION PLAN

218 Walton Street
Portland, Maine
Plan Book 2, page 52

No. 227-40 R

TO THE LENDING INSTITUTION AND ITS TITLE INSURER
I hereby certify that the location of the dwelling shown on this plan does [redacted] conform with the local zoning laws in effect at the time of construction. The property does not fall within a special flood hazard zone.

Buyer: Harry M & Hyman Krigman
Seller: Donald Fowles

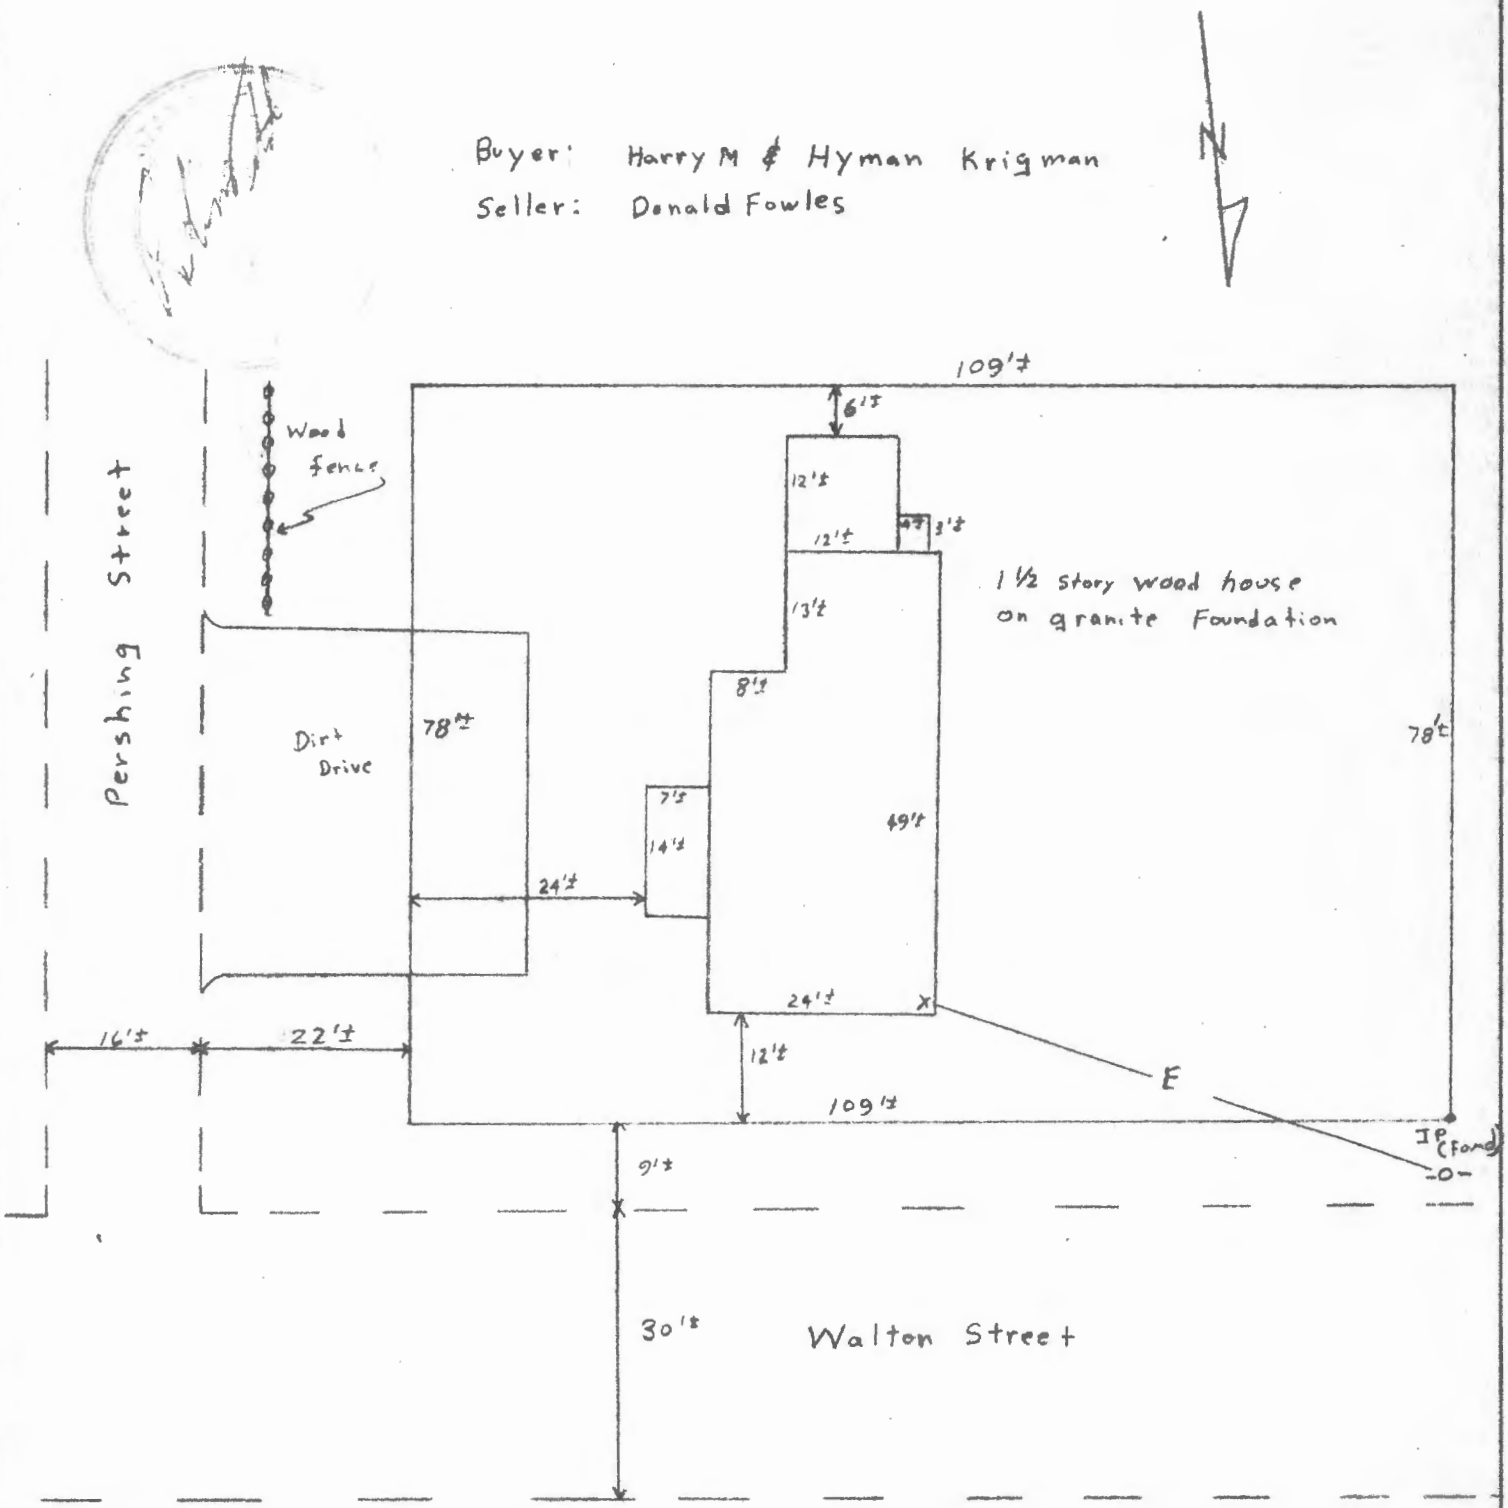

This plan was not made from an instrument survey. The certifications are for mortgage purposes only. This plan applies only to conditions existing as of the date shown hereon. This plan is not for recording.

Date 12/8/83 Scale 1" = 20'

R.P. TITCOMB ASSOCIATES, INC. Falmouth, Maine

Drawn By KWC