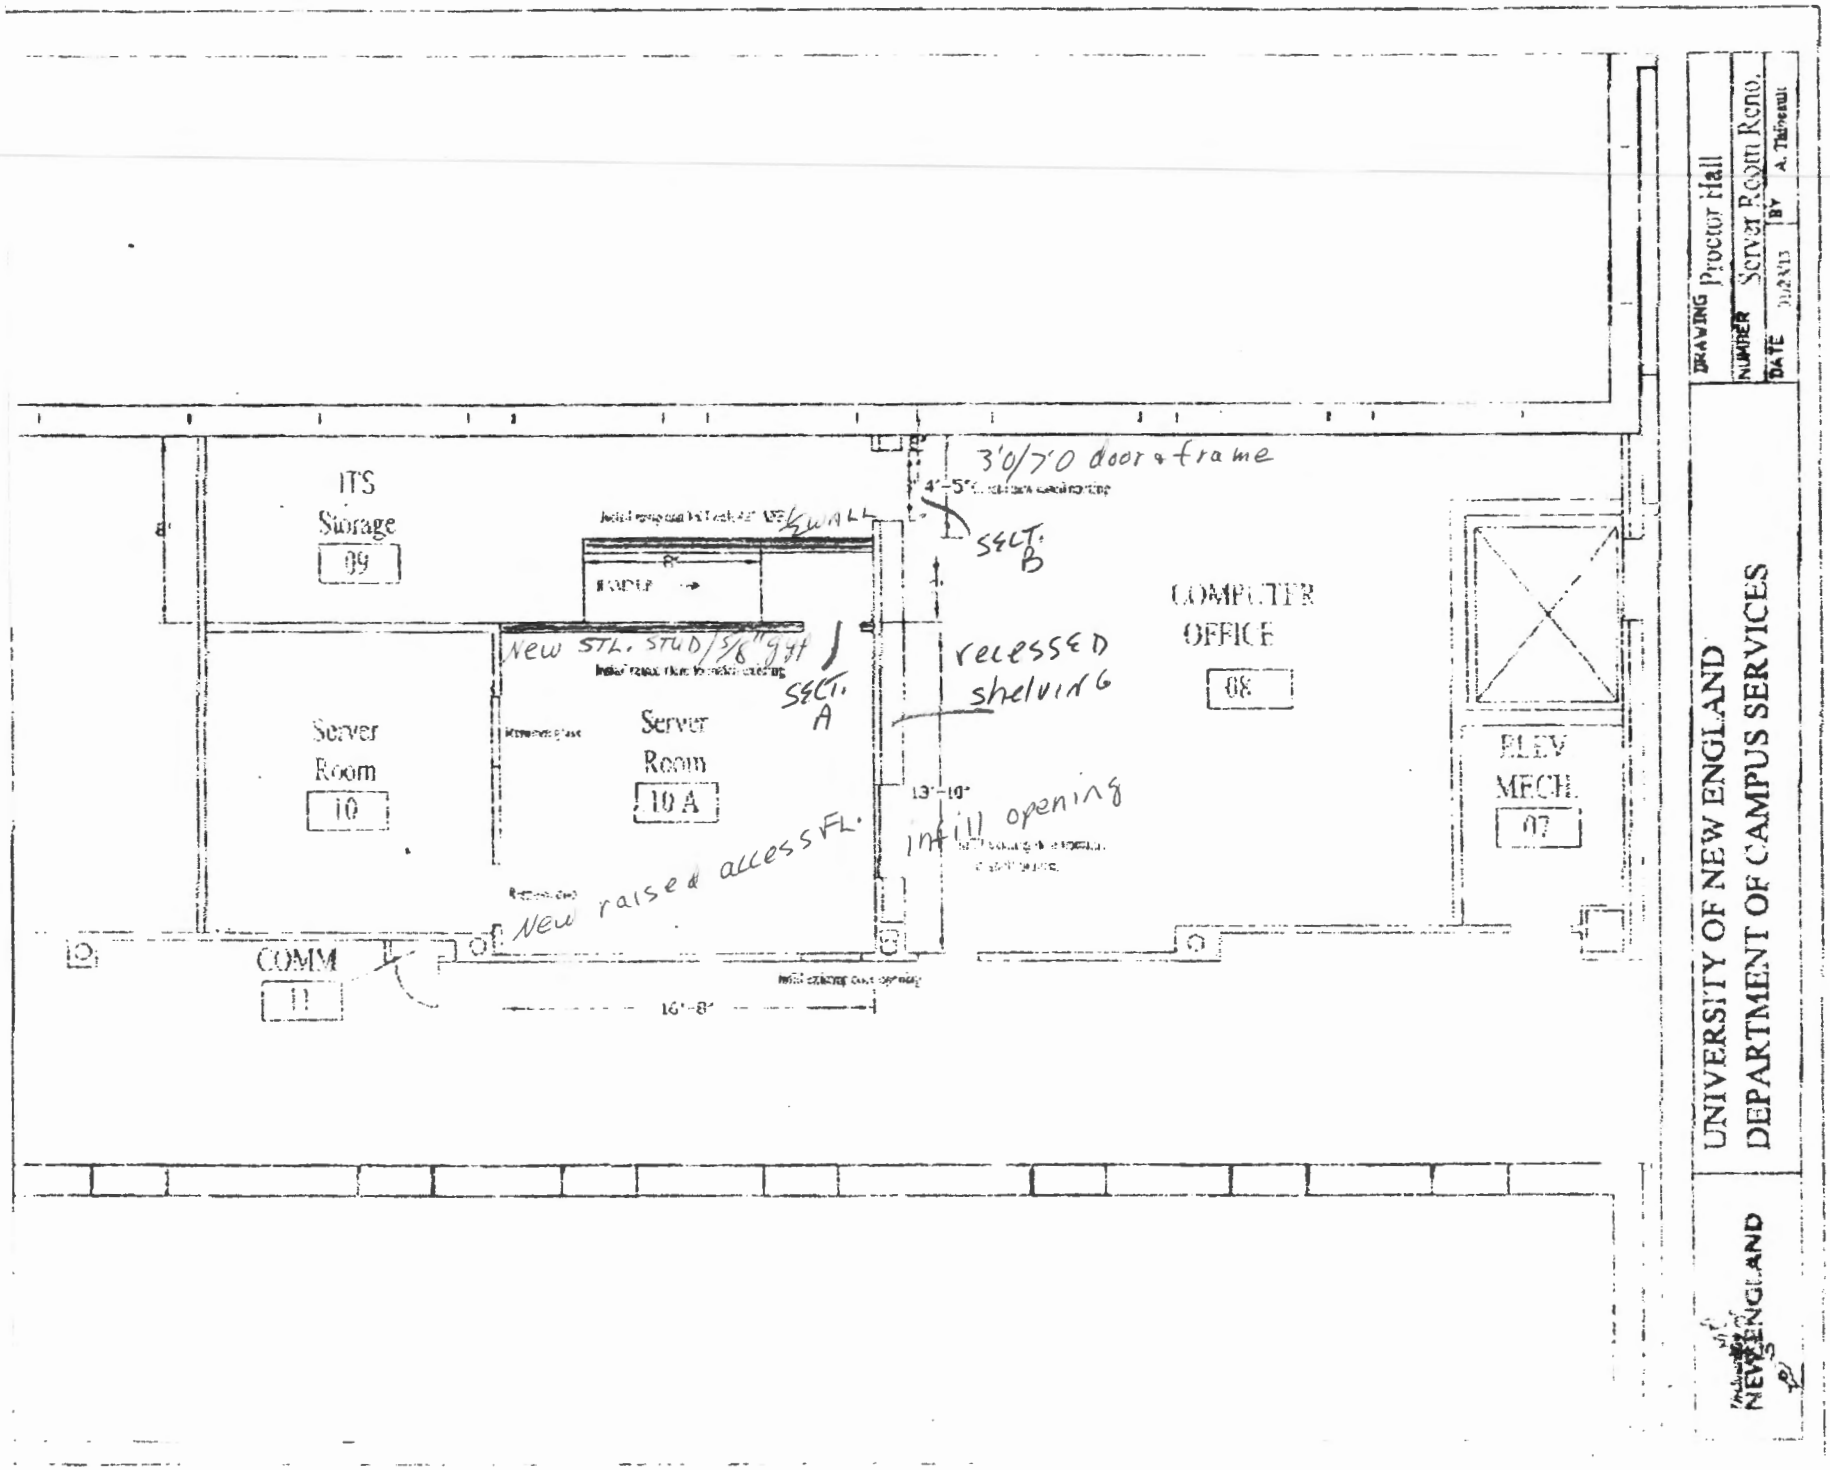

ITS
Storage
09
Server
Room
10
Server
Room
10 A
COMM
11
COMPUTER
OFFICE
08
ELEV
MECH.
07
3'0/7'0 door & frame
4'-5"
SECT. B
SECT. A
New STL. STUD/5/8" gyp
recessed shelving
infill opening
New raised access FL.
13'-10"
16'-8"
8'
UNIVERSITY OF NEW ENGLAND
DEPARTMENT OF CAMPUS SERVICES
DRAWING Proctor Hall
NUMBER Server Room Reno.
DATE
BY A. Thibeault
NEW ENGLAND