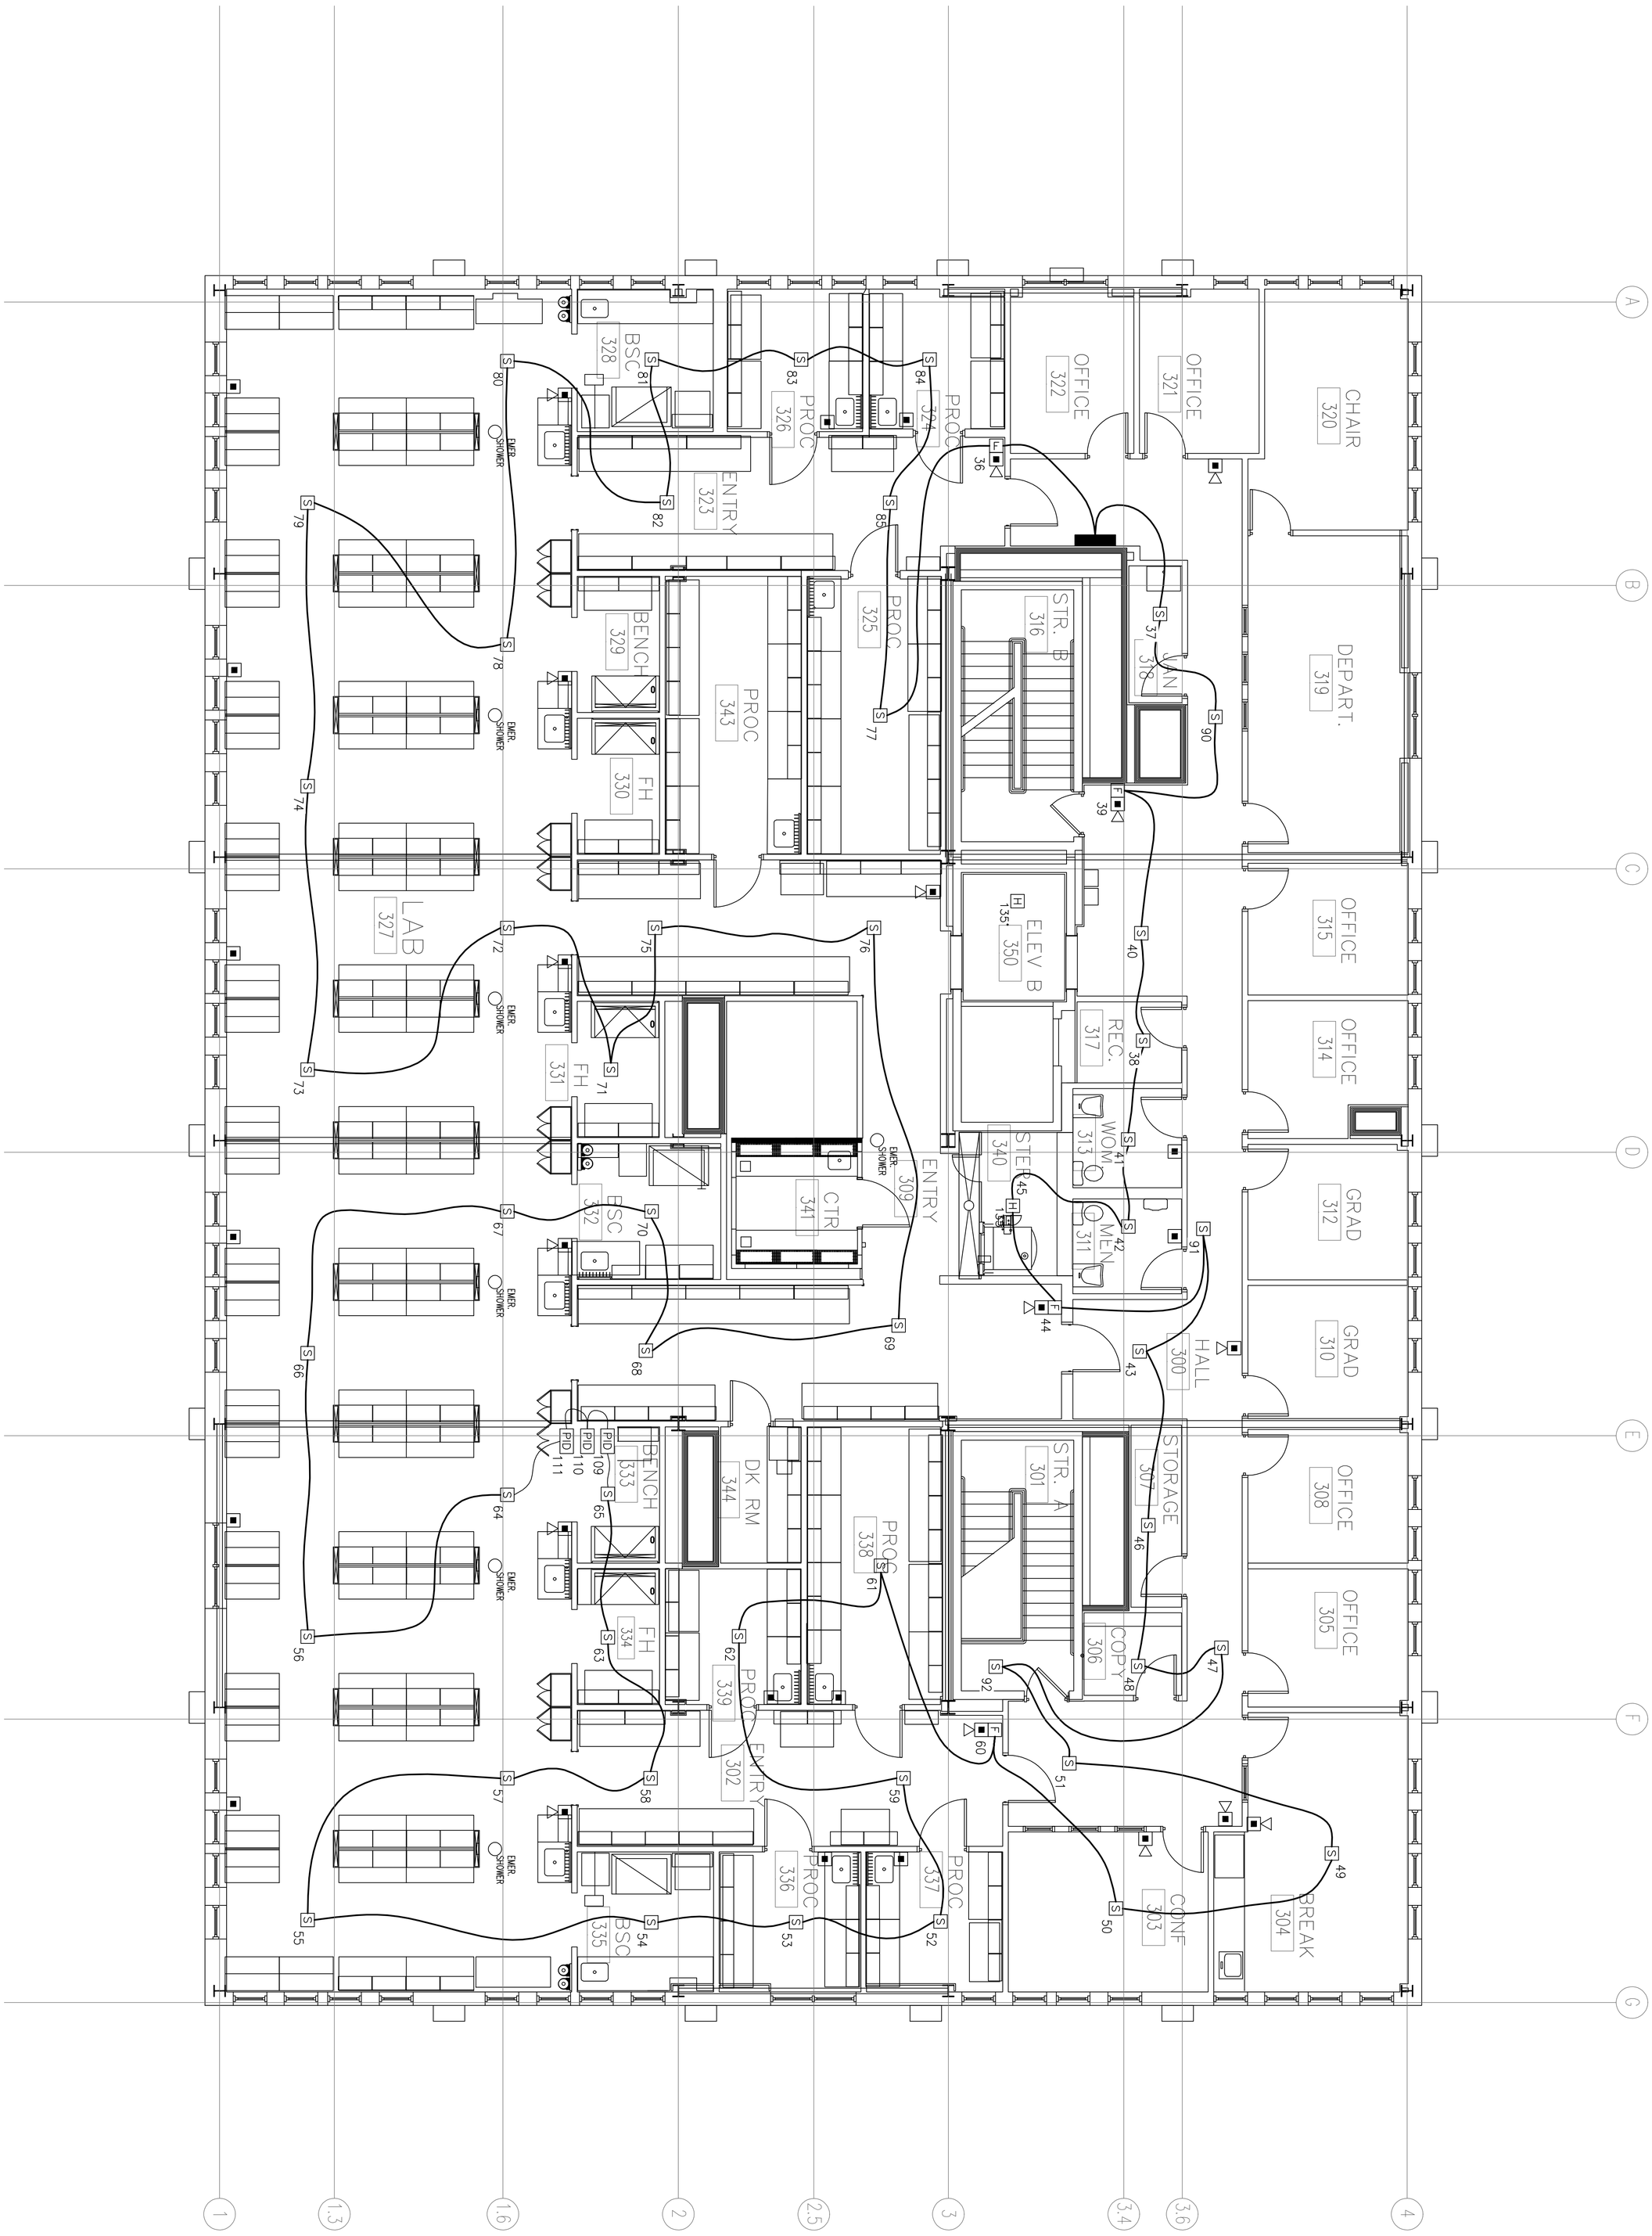

SCALE:3/16”=1’–0”

Drawing number: EP1.4*	UNE COLLEGE OF PHARMACY FIRE ALARM PLAN- THIRD FLOOR AS- BUILT DRAWING FavElec: GMC Date: 07/14/09		FAVREAU ELECTRIC, INC. 37 JORDAN AVENUE BRUNSWICK, MAINE 04011 PHONE: 207.725.2005 FAX: 207.725.2920 favelec@favreau-electric.com	