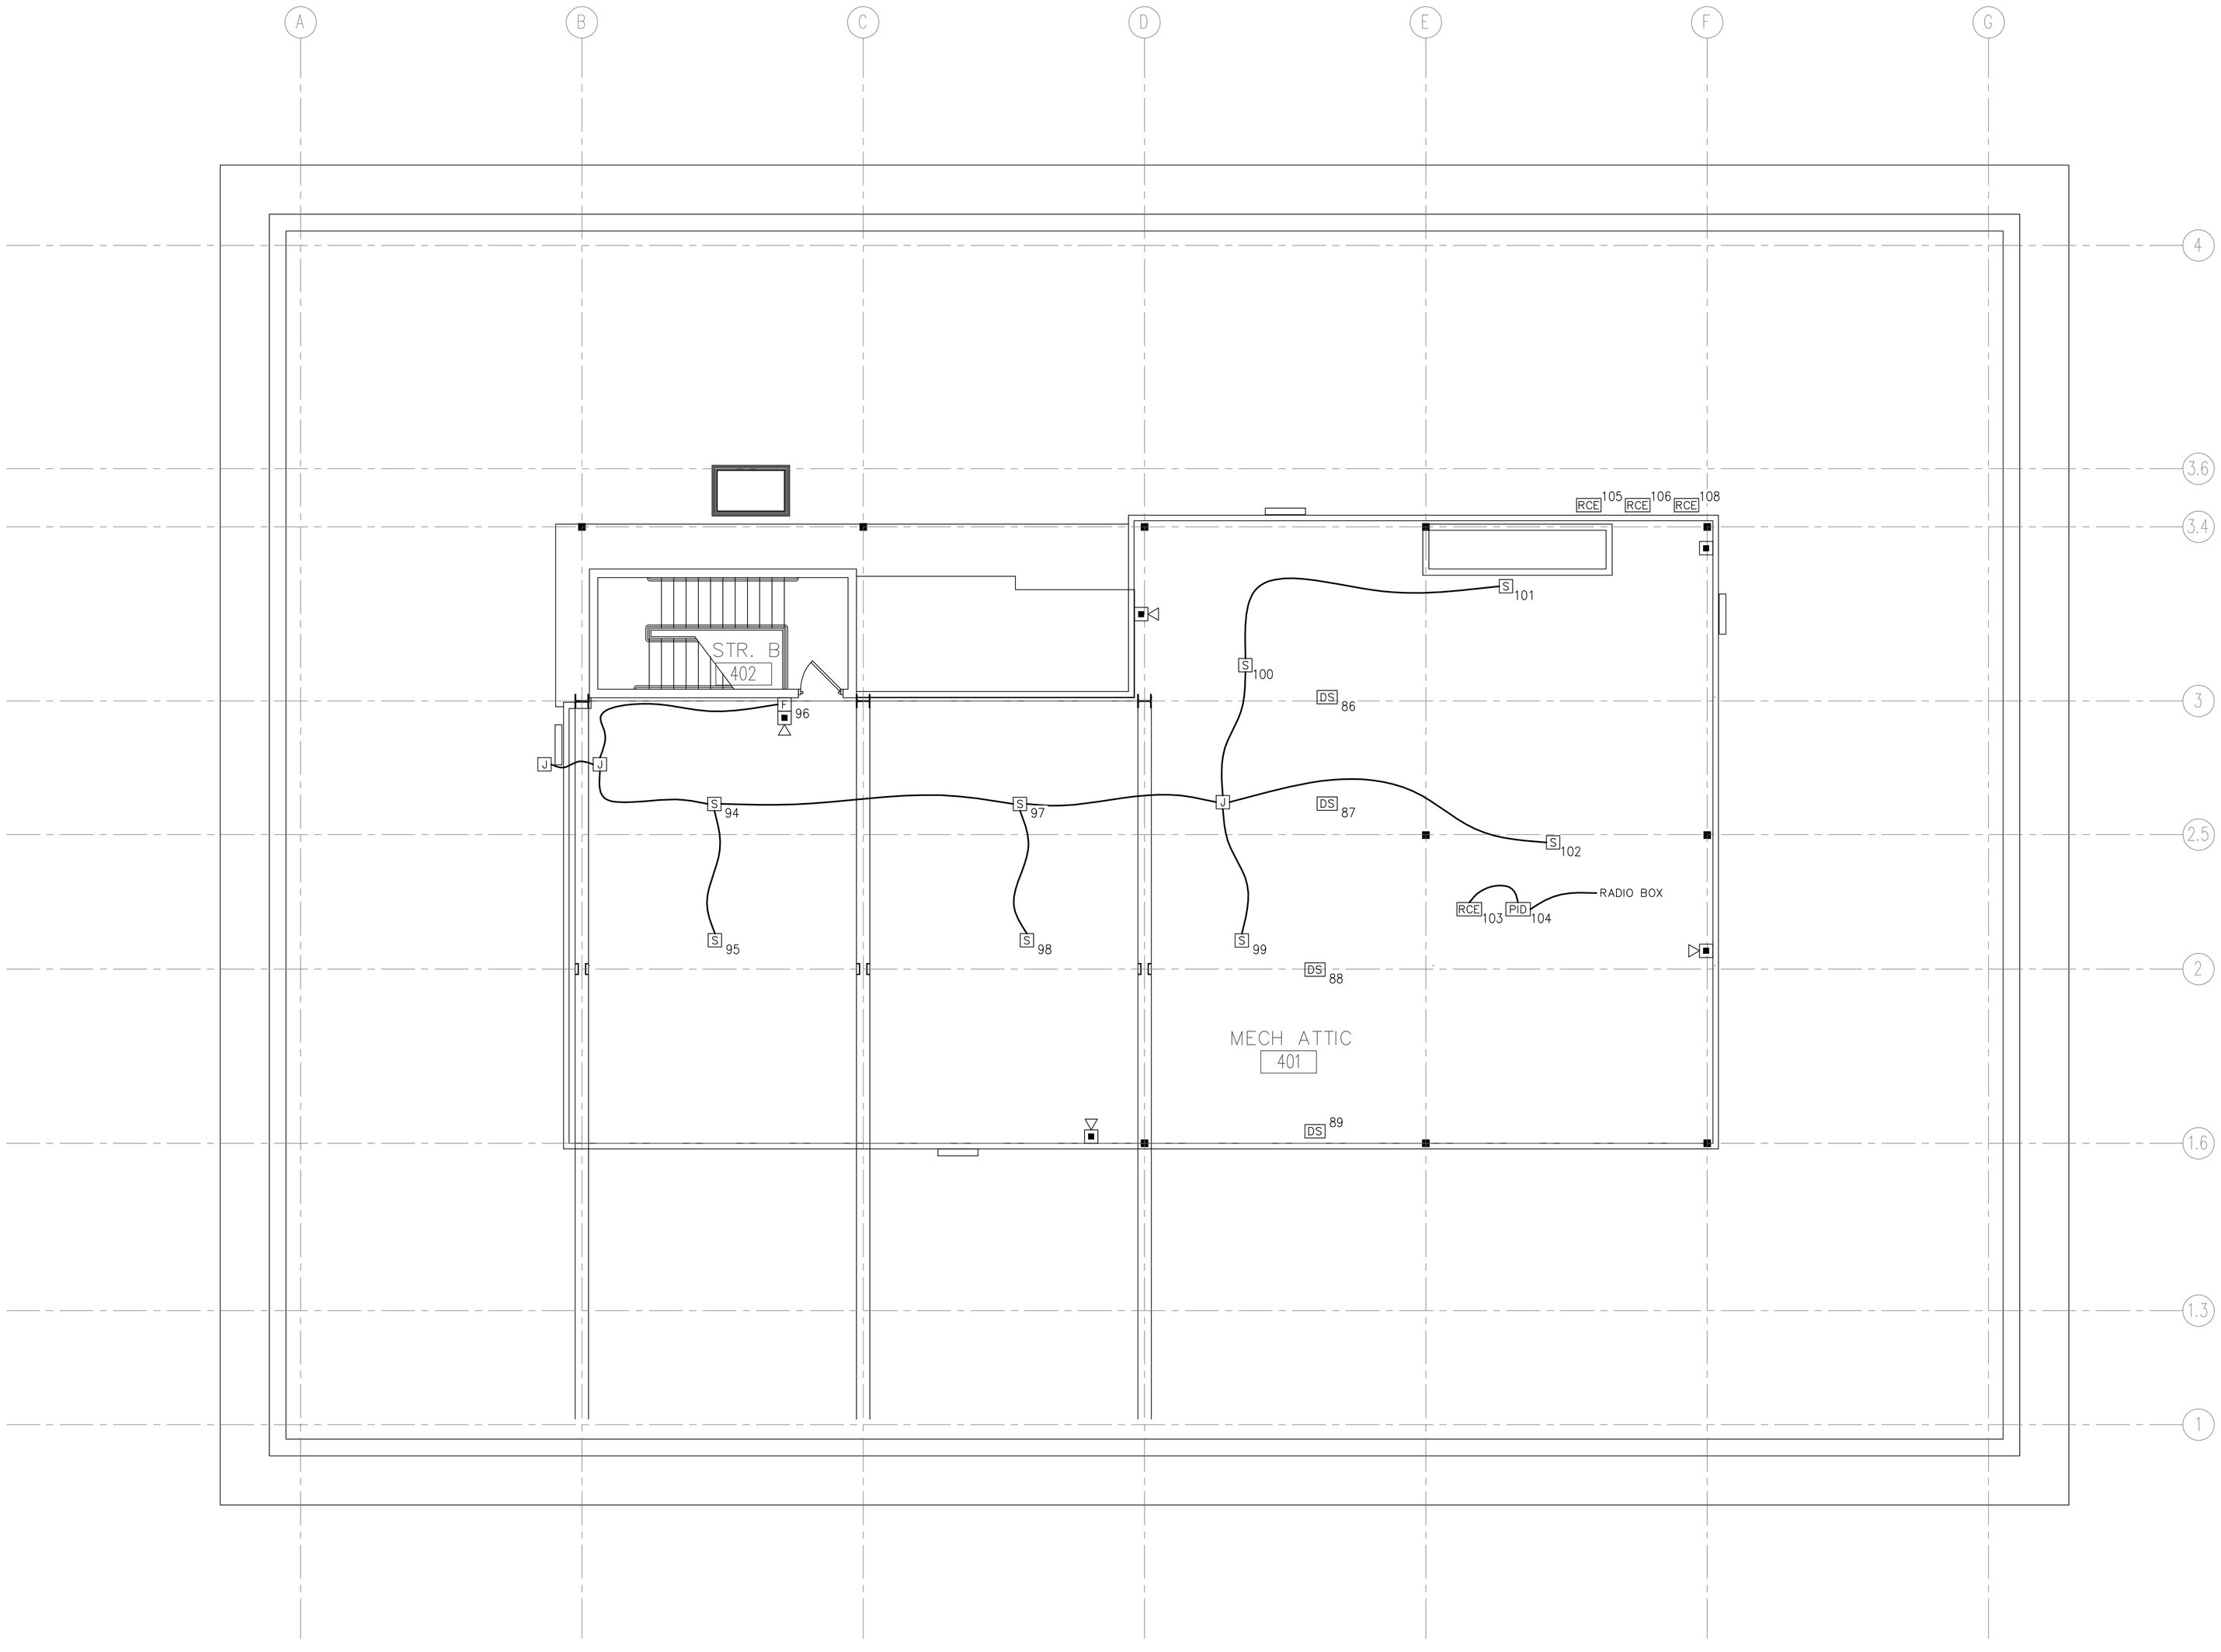

SCALE:3/16"=1'-0"

FAVREAU ELECTRIC, INC.

37 JORDAN AVENUE
BRUNSWICK, MAINE 04011
PHONE: 207.725.5005
FAX: 207.725.2920

favelec@favreau-electric.com

UNE COLLEGE OF PHARMACY

FIRE PLAN PLAN- ATTIC
AS- BUILT DRAWING

FavElec: GMC
Date: 07/14/09

Drawing number:

EP1.5*