838.044
Dan

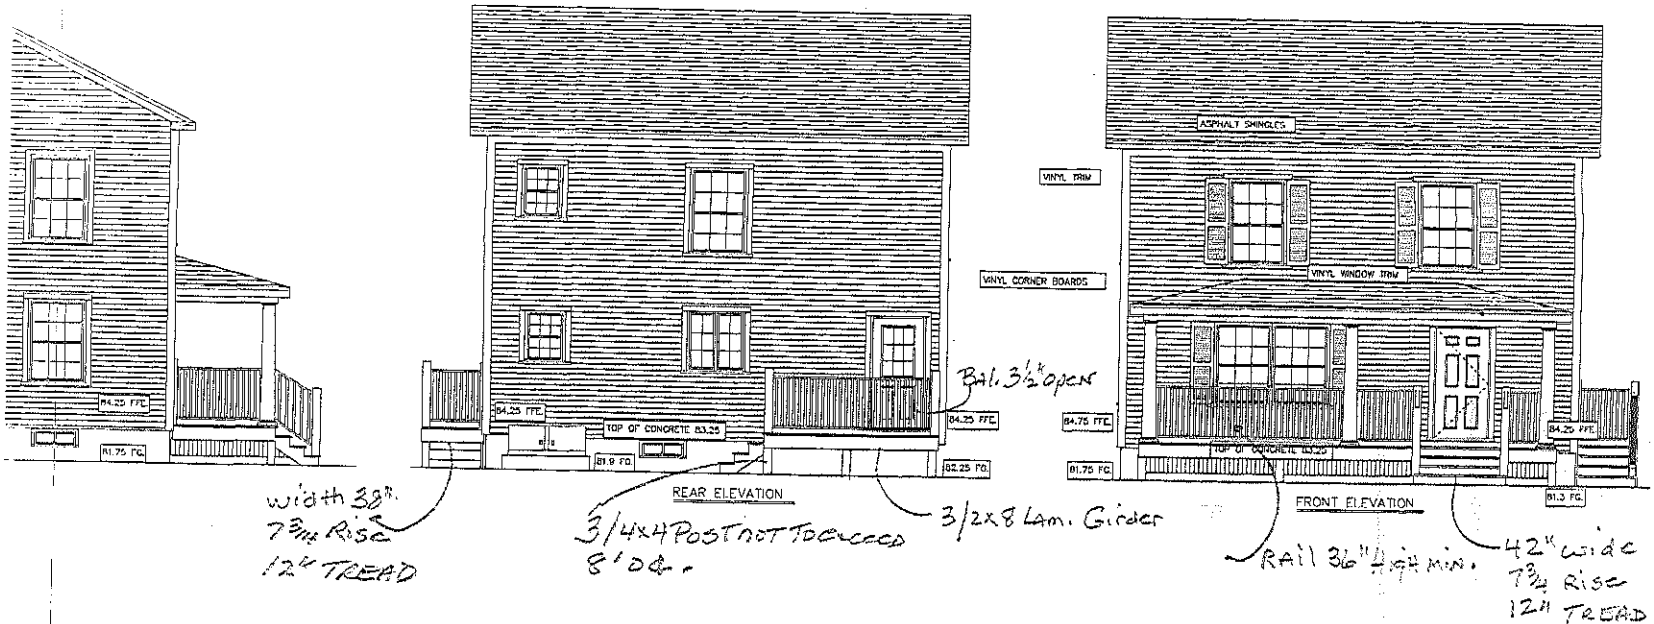

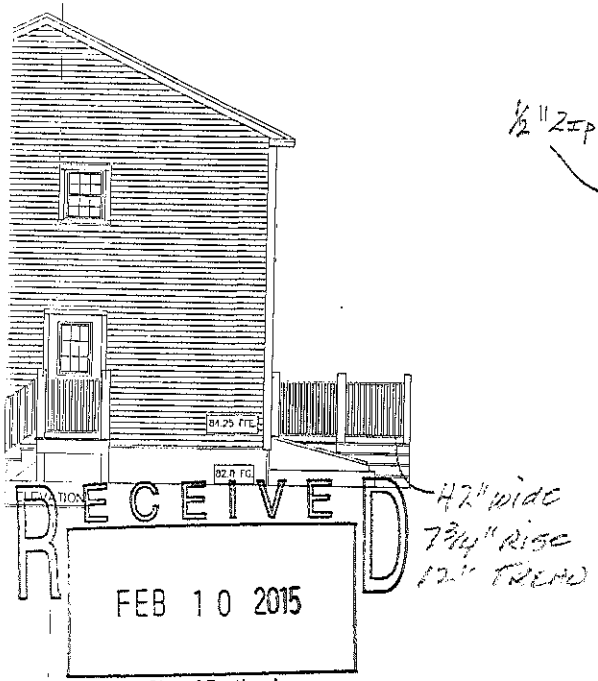

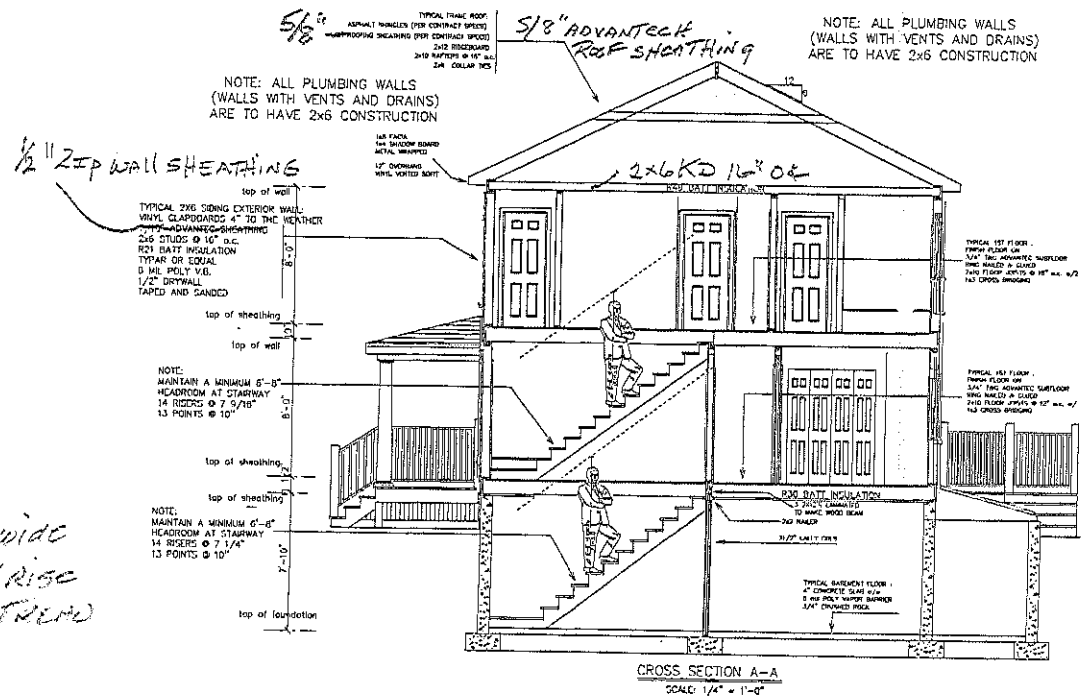

RECEIVED
FEB 10 2015
City of Portland
Planning Division

CONTRACTOR: AAAL, LLC

PROJECT NAME: 282 HARVARD ST PORTLAND MAINE

REVISIONS

DATE: August 13, 2012
SCALE: as noted
DRAWN
FILE
SHEET